SUFA AT PUBLIC SCHOOLS IN NORTH LEBANON

FINAL DESIGN

JULY 2023

PROJECT MAIN PARTICIPANTS

german cooperation
DEUTSCHE ZUSAMMENARBEIT

giz Deutsche Gesellschaft für Internationale Zusammenarbeit (GIZ) GmbH

الجمهورية اللبنانية
وزارة التربية والتعليم العالي

CLIENT

LCEC
LEBANESE CENTER FOR ENERGY CONSERVATION
المركز اللبناني لحفظ الطاقة
efficient resources, sustainable achievements

CONSULTANT

INTERNATIONAL CONSULTANT - ICON

iCON INTERNATIONAL CONSULTANT

Beirut- Lebanon
P.O.BOX701, Antelias
Tel : + 961 4 404304 / 5
Fax : + 961 4 414250
e-mail: info@icon-py.com
Website: www.icon-py.com

INDEX TO DRAWINGS

NUMBER	DRAWING TITLE
000-A-001	SUFA NORTH SHOOLS - COVER PAGE
000-A-002	SUFA NORTH SHOOLS - LIST OF DRAWINGS
001-A-000	KFARAAKA MIXED PUBLIC SCHOOL | KOURA - AS BUILT PLAN
001-A-101	KFARAAKA MIXED PUBLIC SCHOOL | KOURA - PLAN
001-A-201	KFARAAKA MIXED PUBLIC SCHOOL | KOURA - OUTDOOR CLASSROOM PROTOTYPE 1 - DETAILS
001-A-202	KFARAAKA MIXED PUBLIC SCHOOL | KOURA - OUTDOOR CLASSROOM PROTOTYPE 2 - DETAILS
001-A-203	KFARAAKA MIXED PUBLIC SCHOOL | KOURA - OUTDOOR CLASSROOM PROTOTYPE 3 - DETAILS
002-A-000	ZGHARTA SECONDARY PUBLIC SCHOOL | ZGHARTA - AS BUILT PLAN
002-A-101	ZGHARTA SECONDARY PUBLIC SCHOOL | ZGHARTA - PLAN
002-A-201	ZGHARTA SECONDARY PUBLIC SCHOOL | ZGHARTA - OUTDOOR CLASSROOM PROTOTYPE 1 - DETAILS
002-A-202	ZGHARTA SECONDARY PUBLIC SCHOOL | ZGHARTA - OUTDOOR CLASSROOM PROTOTYPE 3 - DETAILS
003-A-000	MENYARAH PUBLIC SCHOOL FOR GIRLS - AS BUILT PLAN
003-A-101	MENYARAH PUBLIC SCHOOL FOR GIRLS - PLAN
003-A-201	MENYARAH PUBLIC SCHOOL FOR GIRLS - OUTDOOR CLASSROOM PROTOTYPE 1 - DETAILS
003-A-202	MENYARAH PUBLIC SCHOOL FOR GIRLS - OUTDOOR CLASSROOM PROTOTYPE 3 - DETAILS
004-A-000	ALJDEIDEH PUBLIC SCHOOLS FOR BOYS | TRIPOLI - AS BUILT PLAN
004-A-101	ALJDEIDEH PUBLIC SCHOOLS FOR BOYS | TRIPOLI - PLAN
005-A-501	MISCELLANEOUS DETAILS
005-A-502	MISCELLANEOUS DETAILS
005-A-503	MISCELLANEOUS DETAILS
005-A-504	MISCELLANEOUS DETAILS

GENERAL NOTES

1. UNLESS OTHERWISE NOTED, ALL DIMENSIONS ARE IN CENTIMETERS.
2. DO NOT SCALE DRAWINGS, DIMENSIONS GIVEN SHALL GOVERN.
3. CONTRACTOR SHALL SUBMIT SHOP DRAWINGS AND SAMPLES OF ALL MATERIALS & COLORS FOR CLIENT & ARCHITECT APPROVAL.
4. ALL DIMENSIONS MUST BE VERIFIED BY CONTRACTORS BEFORE PREPARATION OF SHOP DRAWINGS.
5. THE ARCHITECT MUST BE INFORMED ABOUT CONTRADICTION OF ANY KIND BEFORE CONSTRUCTION BEGINS.
6. THE CONTRACTOR SHOULD CHECK THE PLOT AND SCHOOL BUILDING SERVICES CONNECTION POINTS, IN PARTICULAR FOR THE RAINWATER HARVESTING TANKS BEFORE INSTALLATION.
7. THE CONTRACTOR SHOULD REFER TO ALL PROTOTYPES DOCUMENTS PROVIDED BY LCEC THAT MUST BE READ IN COORDINATION WITH THE ACRHITECTURAL DRAWINGS.

PROJECT MAIN PARTICIPANTS

german cooperation
DEUTSCHE ZUSAMMENARBEIT

giz Deutsche Gesellschaft für Internationale Zusammenarbeit (GIZ) GmbH

الجمهورية اللبنانية
وزارة التربية والتعليم العالي

CLIENT

LCEC
LEBANESE CENTER FOR ENERGY CONSERVATION
efficient resources, sustainable achievements

CONSULTANT

INTERNATIONAL CONSULTANT - ICON

iCON INTERNATIONAL CONSULTANT
Beirut- Lebanon
P.O.BOX701, Antelias
Tel : + 961 4 404304 / 5
Fax : + 961 4 414250
e-mail: info@icon-py.com
Website: www.icon-py.com

Rev #	Last revision titles	Drawn by: dd/mm/yy	Verified by: dd/mm/yy	Approved by: dd/mm/yy	Status
01	Final Design	R.R 31/7/23	R.B 31/7/23	P.Y 31/7/23	X
00	Final Design	R.R 16/6/23	R.B 16/6/23	P.Y 18/6/23	X

Issuer internal approval circuit and revision history

Project: ------

SUFA AT PUBLIC SCHOOLS IN LEBANON

Project Work Package: ----------

Issuer: **ICON**

Phase / Nature: FD

FINAL DESIGN

Primary Technical Discipline: A--

ARCHITECTURE

Drawing Number and Title: **A-002**

SUFA NORTH SCHOOLS
LIST OF DRAWINGS

ARCHITECTURE

FINISH LEVELS --------

Revision Number: 01

Review Cycle :

Folio	Format	Scale
	A1	

File spec : ----------

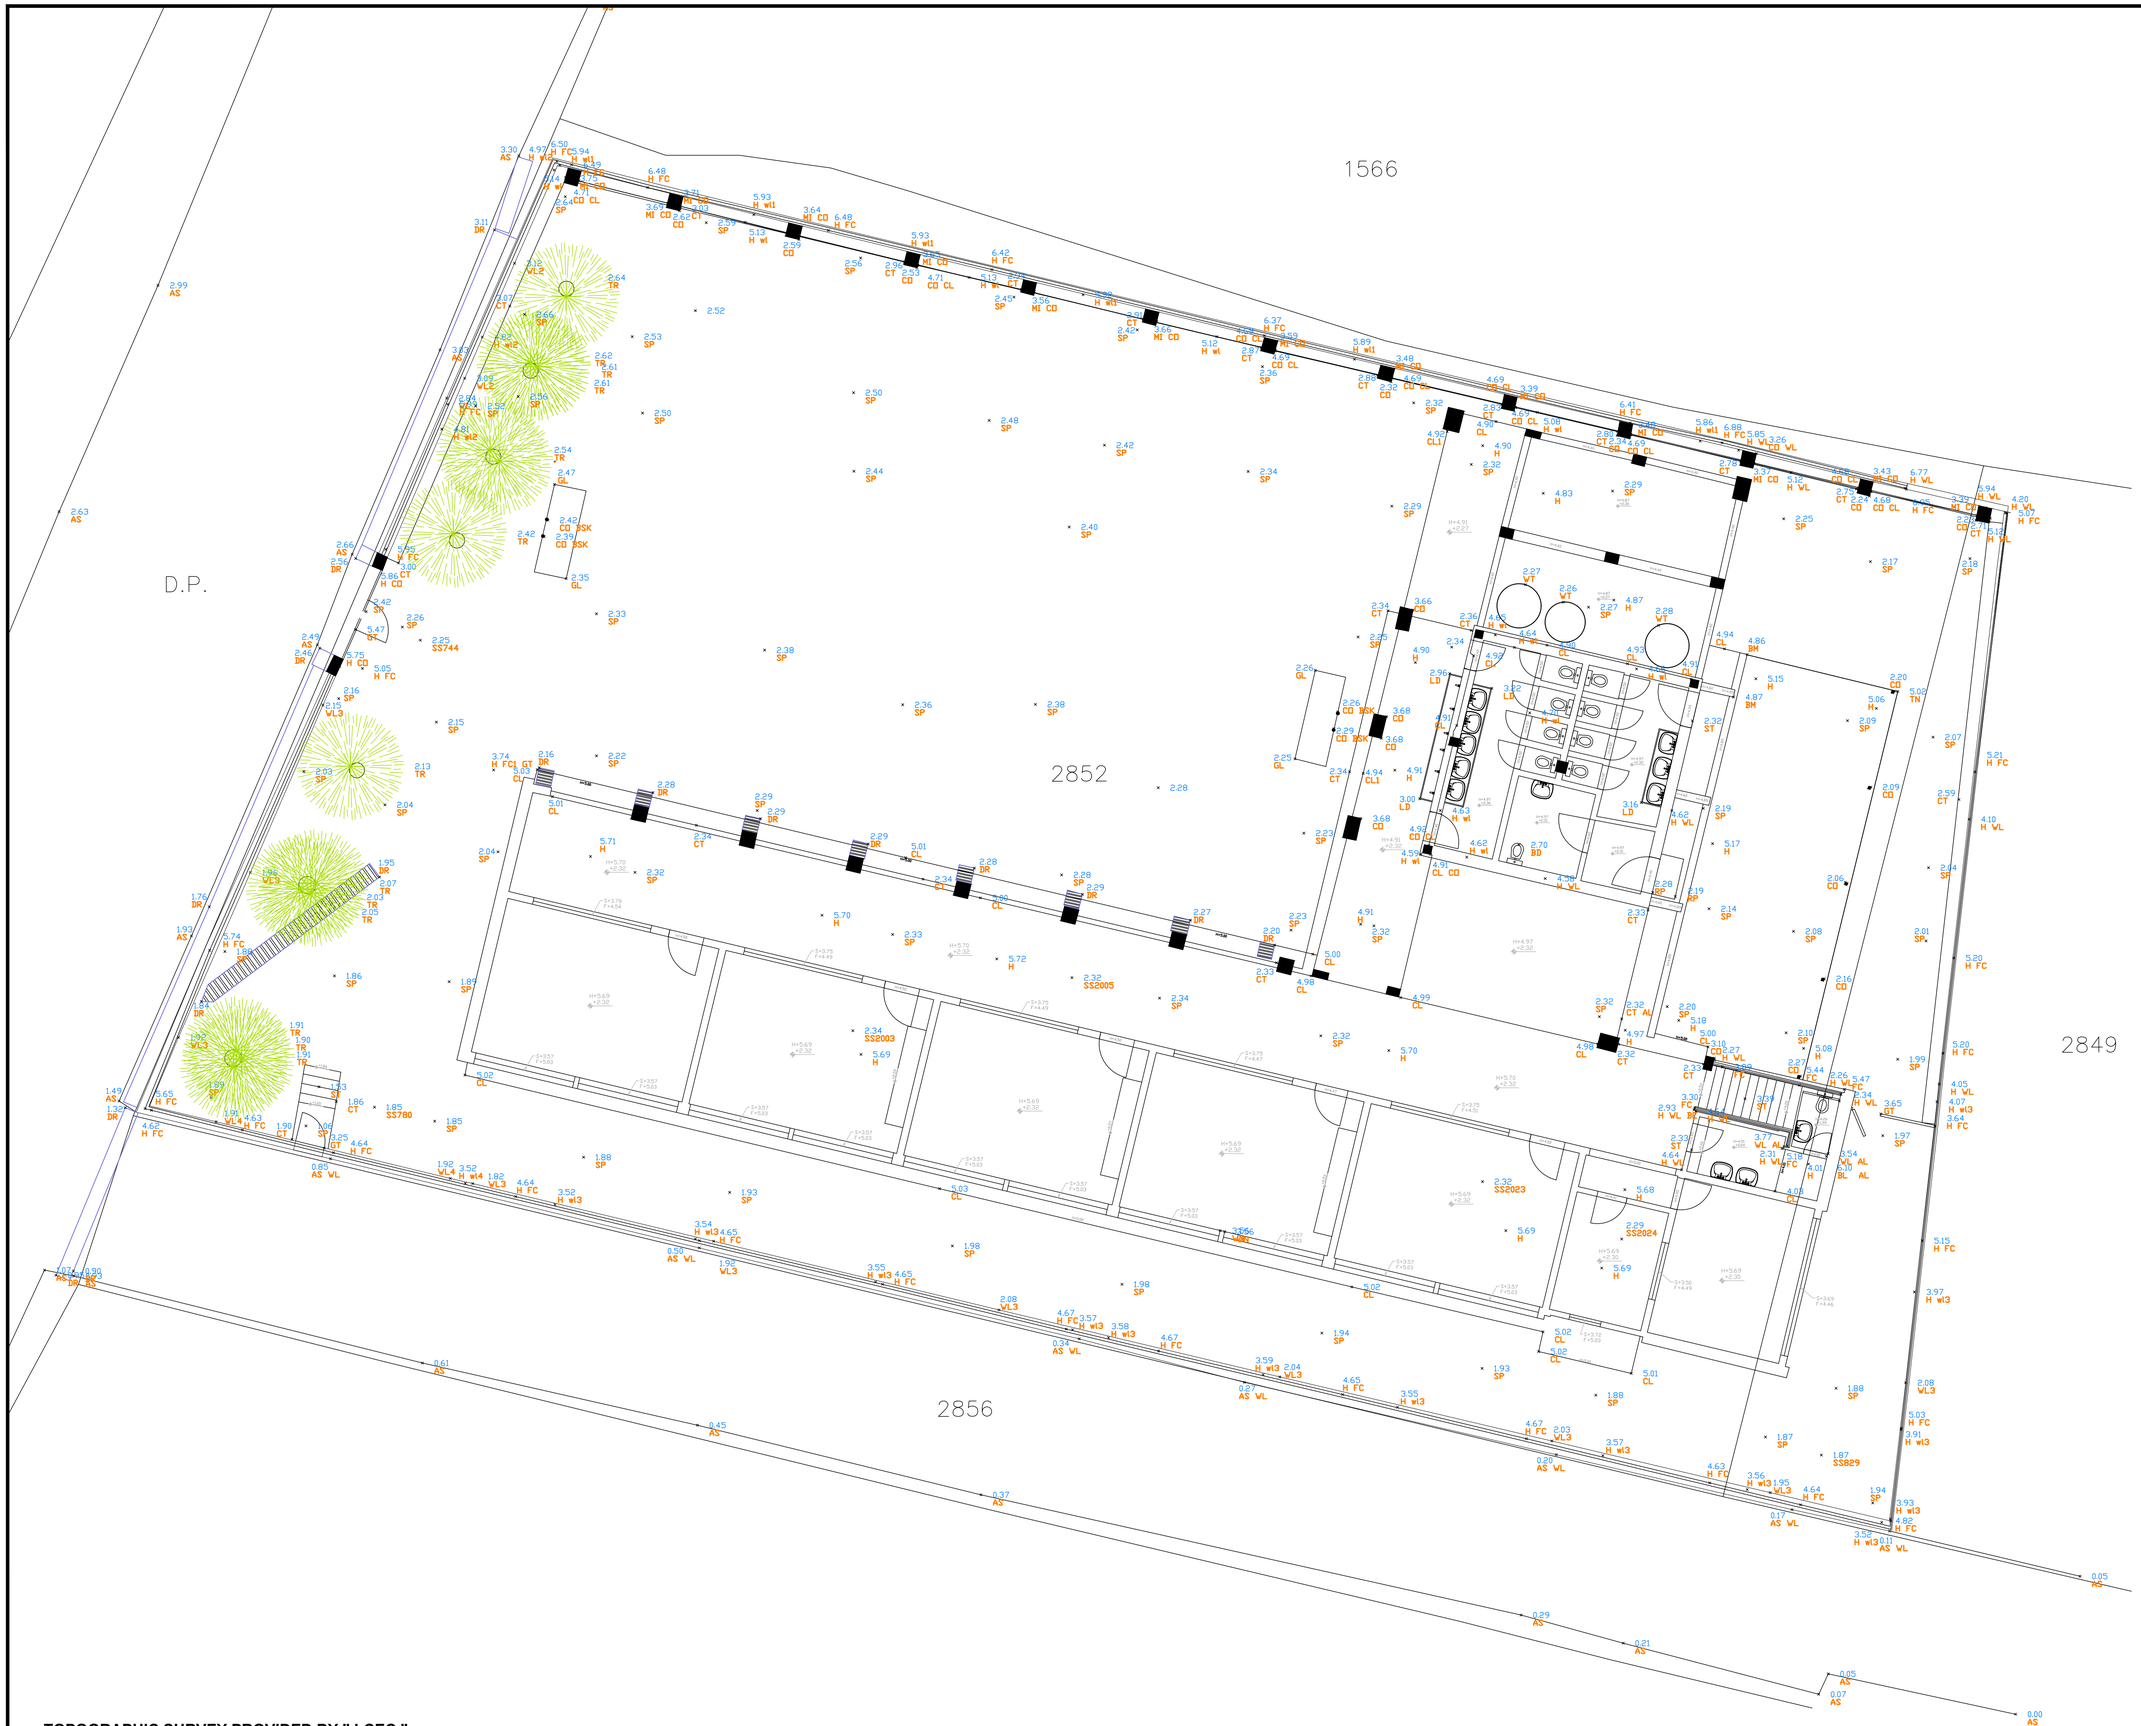

TOPOGRAPHIC SURVEY PROVIDED BY " LCEC "

GENERAL NOTES

1. UNLESS OTHERWISE NOTED, ALL DIMENSIONS ARE IN CENTIMETERS.
2. DO NOT SCALE DRAWINGS, DIMENSIONS GIVEN SHALL GOVERN.
3. CONTRACTOR SHALL SUBMIT SHOP DRAWINGS AND SAMPLES OF ALL MATERIALS & COLORS FOR CLIENT & ARCHITECT APPROVAL.
4. ALL DIMENSIONS MUST BE VERIFIED BY CONTRACTORS BEFORE PREPARATION OF SHOP DRAWINGS.
5. THE ARCHITECT MUST BE INFORMED ABOUT CONTRADICTION OF ANY KIND BEFORE CONSTRUCTION BEGINS.
6. THE CONTRACTOR SHOULD CHECK THE PLOT AND SCHOOL BUILDING SERVICES CONNECTION POINTS, IN PARTICULAR FOR THE RAINWATER HARVESTING TANKS BEFORE INSTALLATION.
7. THE CONTRACTOR SHOULD REFER TO ALL PROTOTYPES DOCUMENTS PROVIDED BY LCEC THAT MUST BE READ IN COORDINATION WITH THE ACRHITECTURAL DRAWINGS.

PROJECT MAIN PARTICIPANTS

german cooperation
DEUTSCHE ZUSAMMENARBEIT

giz Deutsche Gesellschaft für Internationale Zusammenarbeit (GIZ) GmbH

الجمهورية اللبنانية
وزارة التربية والتعليم العالي

CLIENT

LCEC
LEBANESE CENTER FOR ENERGY CONSERVATION
المركز اللبناني لحفظ الطاقة
efficient resources, sustainable achievements

CONSULTANT

INTERNATIONAL CONSULTANT - ICON

ICON INTERNATIONAL CONSULTANT
Beirut- Lebanon
P.O.BOX701, Antelias
Tel : + 961 4 404304 / 5
Fax : + 961 4 414250
e-mail: info@icon-py.com
Website: www.icon-py.com

Rev #	Last revision titles	Drawn by: dd/mm/yy	Verified by: dd/mm/yy	Approved by: dd/mm/yy	Status
01	Final Design	R.R 31/7/23	R.B 31/7/23	P.Y 31/7/23	X
00	Final Design	R.R 16/6/23	R.B 16/6/23	P.Y 18/6/23	X

Issuer internal approval circuit and revision history

Project
SUFA AT PUBLIC SCHOOLS IN LEBANON

Project Work Package

Issuer
ICON

Phase / Nature: FD
FINAL DESIGN

Primary Technical Discipline: A – –
ARCHITECTURE

Drawing Number and Title
KFARAAKA FIRST MIXED PUBLIC SCHOOL - KOURA - ASBUILT PLAN
ARCHITECTURE
FINISH LEVELS --------

Revision Number: 01

Review Cycle :

Folio	Format	Scale
	A1	1/100

File spec : ----------

LEGEND:

OCP 01	OUTDOOR CLASSROOM PROTOTYPE 01
OCP 02	OUTDOOR CLASSROOM PROTOTYPE 02
OCP 03	OUTDOOR CLASSROOM PROTOTYPE 03 SUNKEN AMPHITHEATER
PM 01	KIDS PLAYGROUND MARKING
PM 02	PLAYGROUND MARKING BASKETBALL / FOOTBALL COURT
RH	RAIN WATER HARVESTING
PS	PLANTING SELECTION
RB	RECYCLE BIN
CS	COMPOST STATION
	PAVEMENT
	GRAVELS
	GREEN AREA
	INDOOR CO-CURRICULAR ACTIVITIES & RESERVATION FOR STORAGE

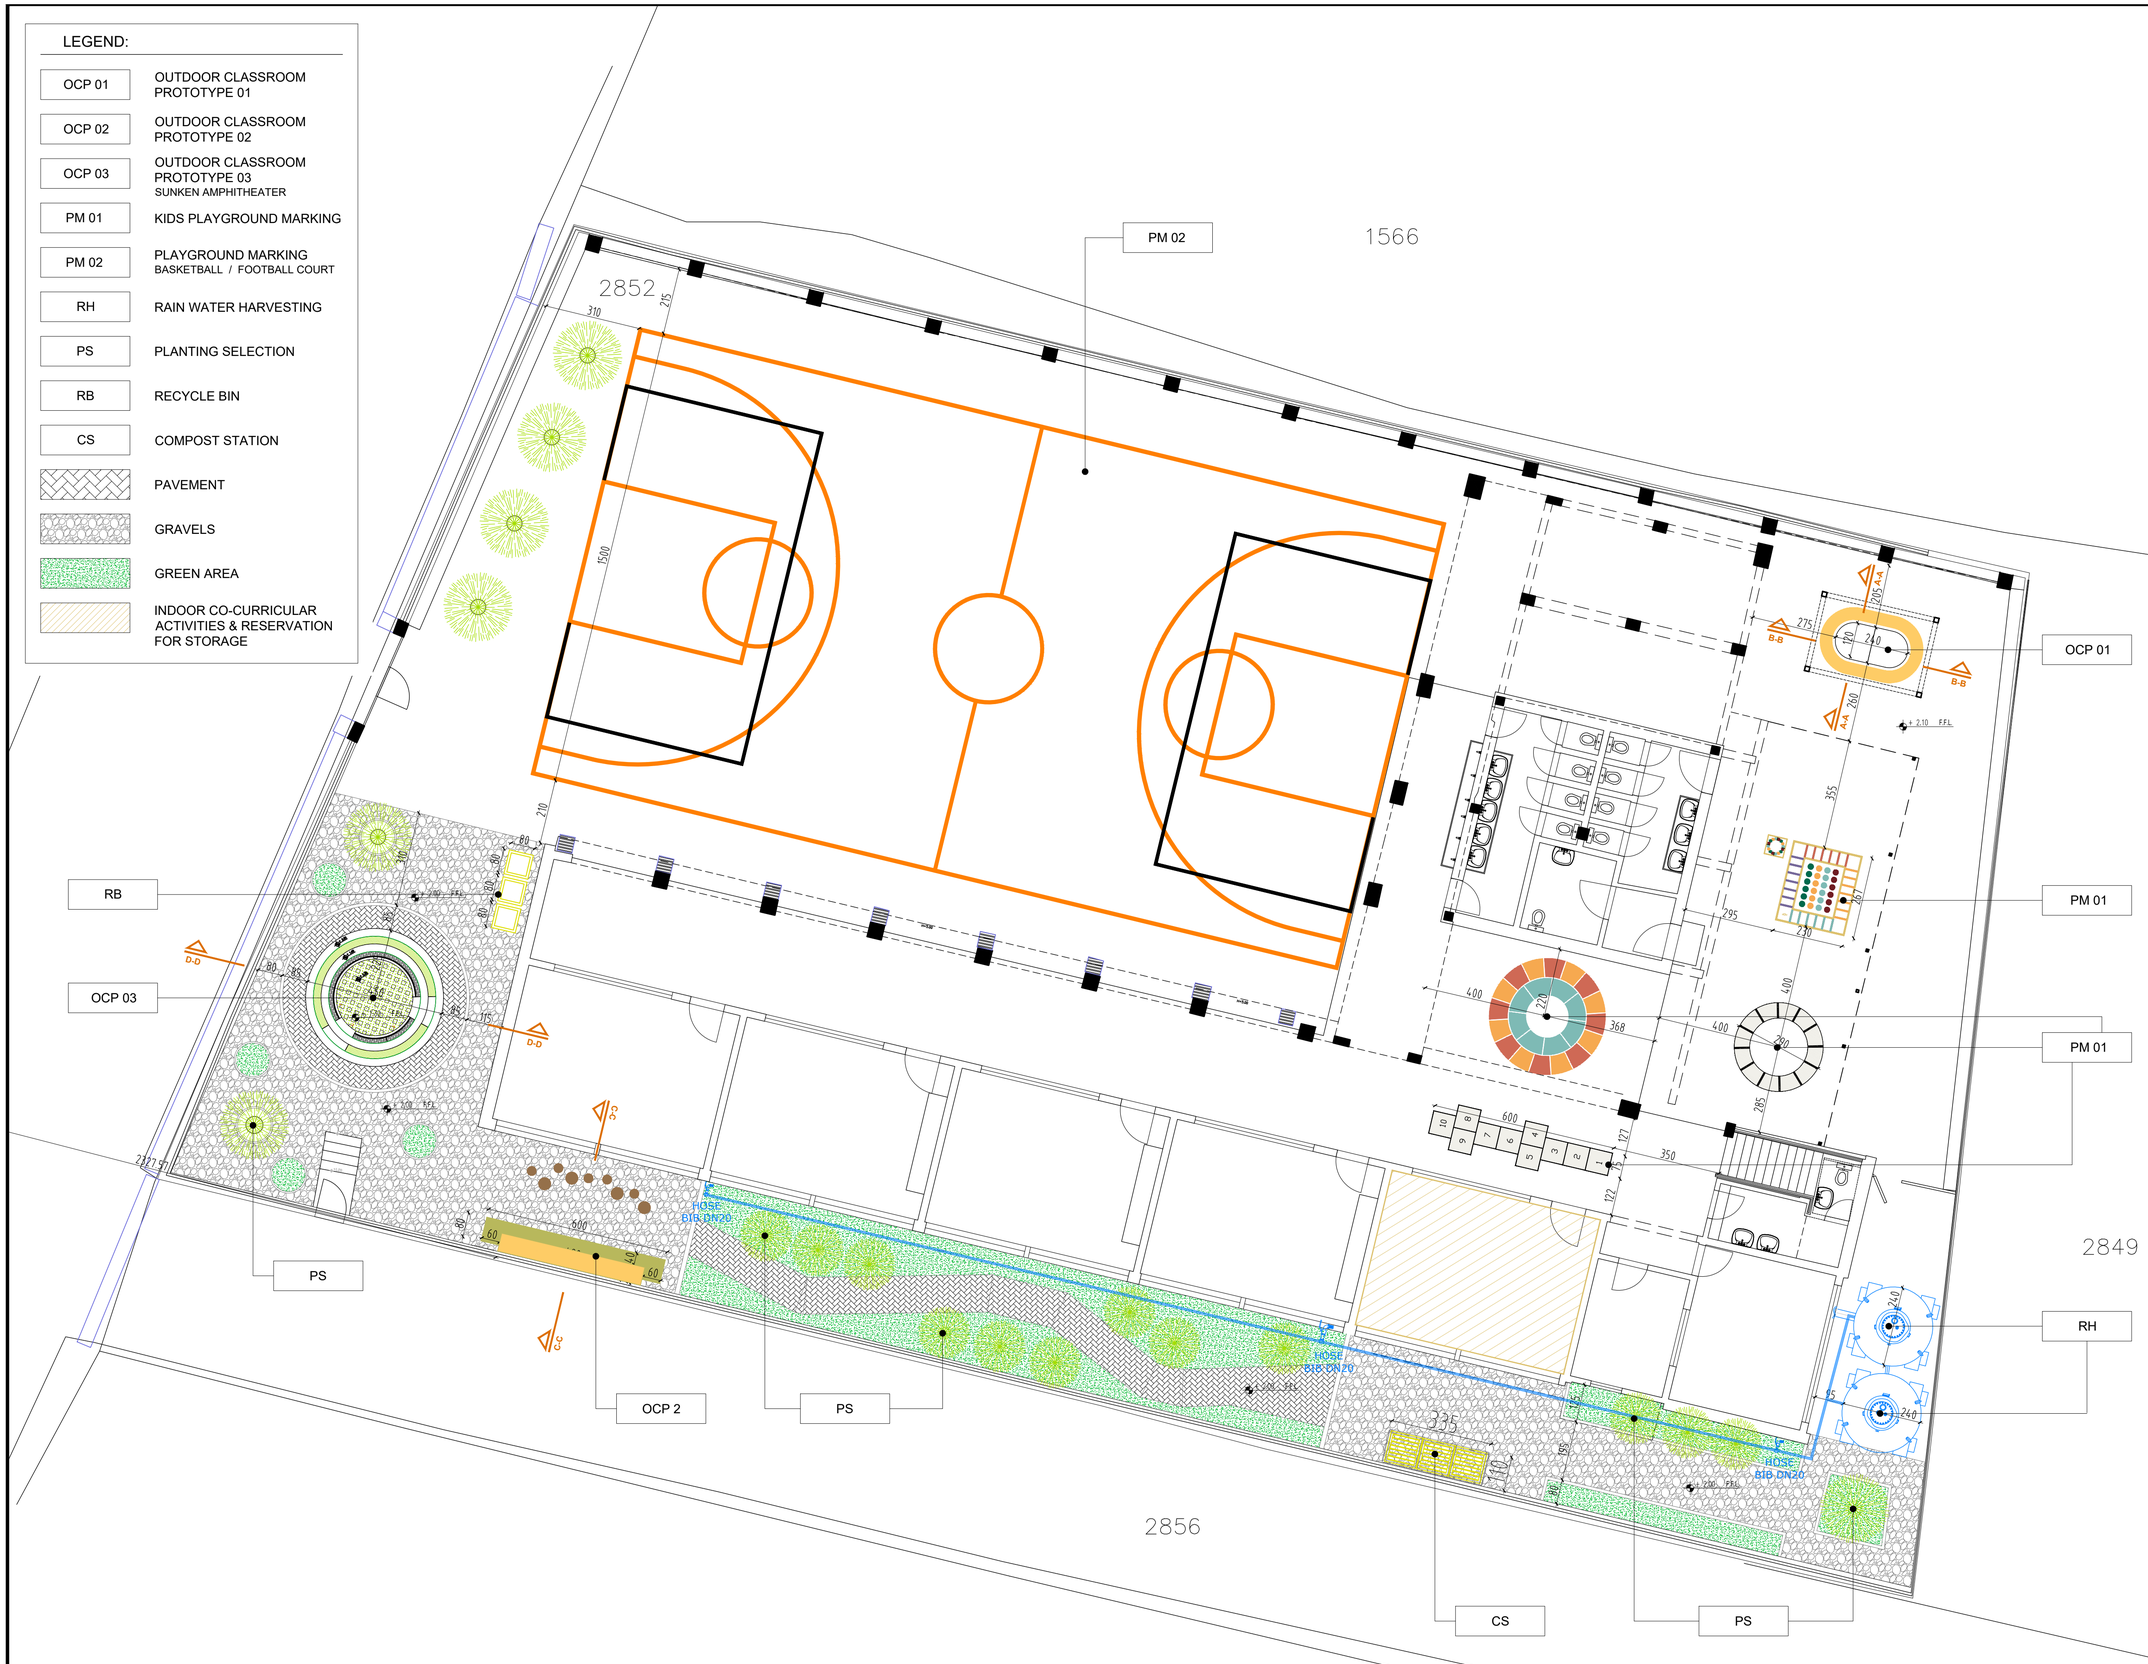

GENERAL NOTES

1. UNLESS OTHERWISE NOTED, ALL DIMENSIONS ARE IN CENTIMETERS.
2. DO NOT SCALE DRAWINGS, DIMENSIONS GIVEN SHALL GOVERN.
3. CONTRACTOR SHALL SUBMIT SHOP DRAWINGS AND SAMPLES OF ALL MATERIALS & COLORS FOR CLIENT & ARCHITECT APPROVAL.
4. ALL DIMENSIONS MUST BE VERIFIED BY CONTRACTORS BEFORE PREPARATION OF SHOP DRAWINGS.
5. THE ARCHITECT MUST BE INFORMED ABOUT CONTRADICTION OF ANY KIND BEFORE CONSTRUCTION BEGINS.
6. THE CONTRACTOR SHOULD CHECK THE PLOT AND SCHOOL BUILDING SERVICES CONNECTION POINTS, IN PARTICULAR FOR THE RAINWATER HARVESTING TANKS BEFORE INSTALLATION.
7. THE CONTRACTOR SHOULD REFER TO ALL PROTOTYPES DOCUMENTS PROVIDED BY LCEC THAT MUST BE READ IN COORDINATION WITH THE ACRHITECTURAL DRAWINGS.

PROJECT MAIN PARTICIPANTS

german cooperation
DEUTSCHE ZUSAMMENARBEIT

giz Deutsche Gesellschaft für Internationale Zusammenarbeit (GIZ) GmbH

الجمهورية اللبنانية
وزارة التربية والتعليم العالي

CLIENT

LCEC
LEBANESE CENTER FOR ENERGY CONSERVATION
المركز اللبناني لحفظ الطاقة
efficient resources, sustainable achievements

CONSULTANT

INTERNATIONAL CONSULTANT - ICON

ICON INTERNATIONAL CONSULTANT
Beirut- Lebanon
P.O.BOX701, Antelias
Tel : + 961 4 404304 / 5
Fax : + 961 4 414250
e-mail: info@icon-py.com
Website: www.icon-py.com

Rev #	Last revision titles	Drawn by: dd/mm/yy	Verified by: dd/mm/yy	Approved by: dd/mm/yy	Status
01	Final Design	R.R 31/7/23	R.B 31/7/23	P.Y 31/7/23	X
00	Final Design	R.R 16/6/23	R.B 16/6/23	P.Y 18/6/23	X

Issuer internal approval circuit and revision history

Project
SUFA AT PUBLIC SCHOOLS IN LEBANON

Project Work Package

Issuer
ICON

Phase / Nature: FD
FINAL DESIGN

Primary Technical Discipline: A – –
ARCHITECTURE

Drawing Number and Title: **A-101**

KFARAAKA FIRST MIXED PUBLIC SCHOOL KOURA - PLAN

ARCHITECTURE
FINISH LEVELS --------

Revision Number: 01

Review Cycle :

Folio	Format	Scale
	A1	1/100

File spec : ----------

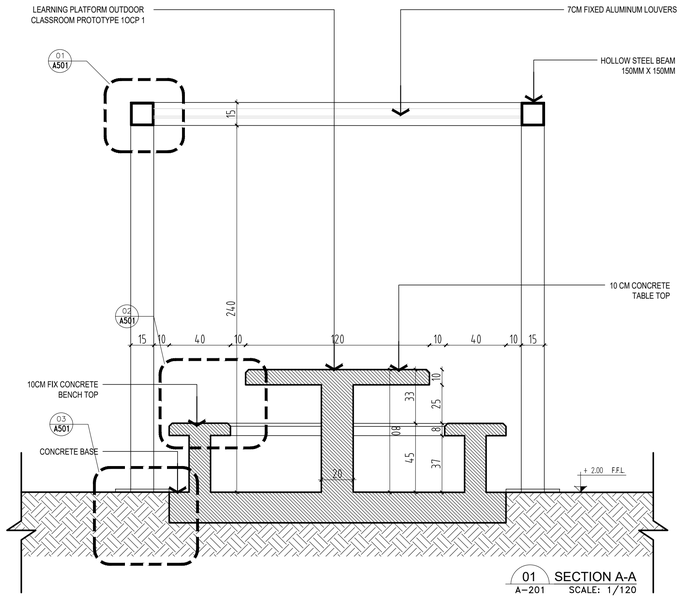

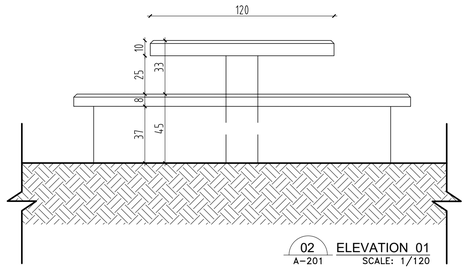

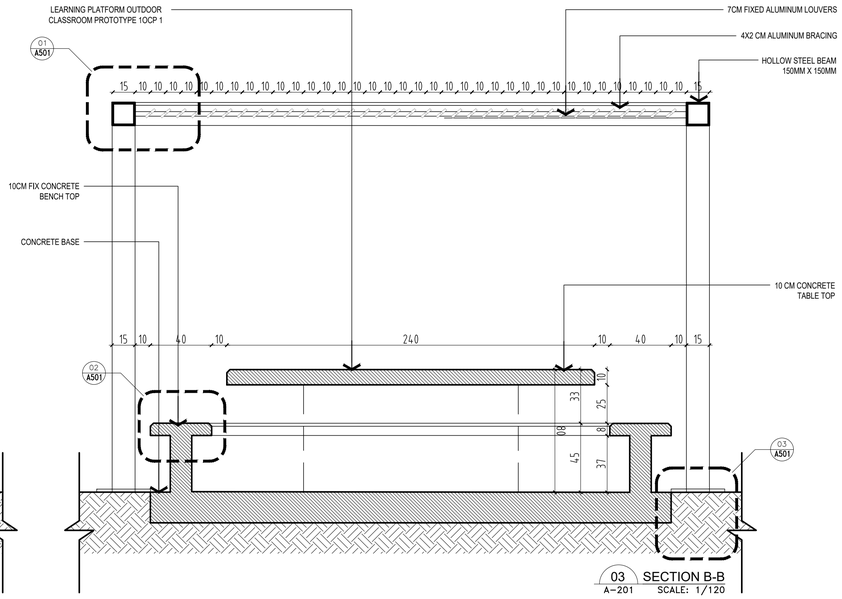

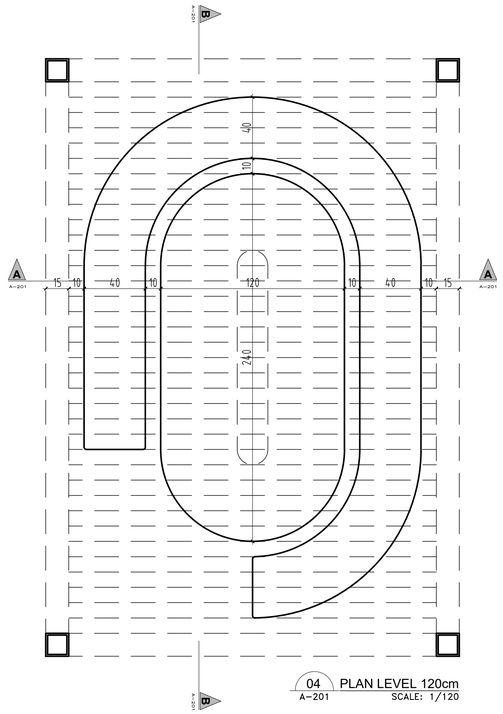

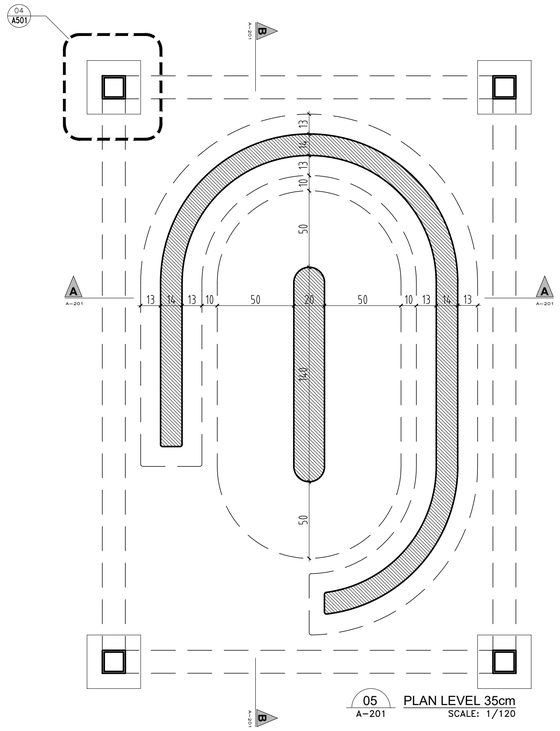

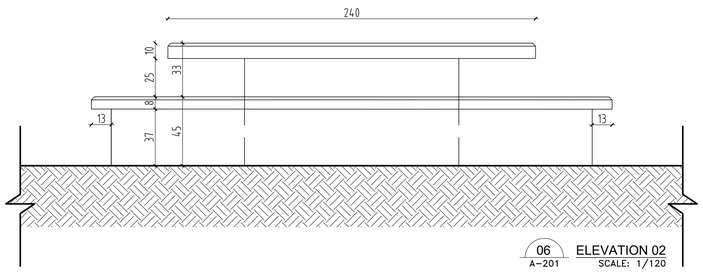

GENERAL NOTES

1. UNLESS OTHERWISE NOTED, ALL DIMENSIONS ARE IN CENTIMETERS.
2. DO NOT SCALE DRAWINGS, DIMENSIONS GIVEN SHALL GOVERN.
3. CONTRACTOR SHALL SUBMIT SHOP DRAWINGS AND SAMPLES OF ALL MATERIALS & COLORS FOR CLIENT & ARCHITECT APPROVAL.
4. ALL DIMENSIONS MUST BE VERIFIED BY CONTRACTORS BEFORE PREPARATION OF SHOP DRAWINGS.
5. THE ARCHITECT MUST BE INFORMED ABOUT CONTRADICTION OF ANY KIND BEFORE CONSTRUCTION BEGINS.
6. THE CONTRACTOR SHOULD CHECK THE PLOT AND SCHOOL BUILDING SERVICES CONNECTION POINTS, IN PARTICULAR FOR THE RAINWATER HARVESTING TANKS BEFORE INSTALLATION.
7. THE CONTRACTOR SHOULD REFER TO ALL PROTOTYPES DOCUMENTS PROVIDED BY LCEC THAT MUST BE READ IN COORDINATION WITH THE ACRHITECTURAL DRAWINGS.

PROJECT MAIN PARTICIPANTS

german cooperation
DEUTSCHE ZUSAMMENARBEIT

giz Deutsche Gesellschaft für Internationale Zusammenarbeit (GIZ) GmbH

الجمهورية اللبنانية
وزارة التربية والتعليم العالي

CLIENT

LCEC
LEBANESE CENTER FOR ENERGY CONSERVATION
المركز اللبناني لحفظ الطاقة
efficient resources, sustainable achievements

CONSULTANT

INTERNATIONAL CONSULTANT - ICON

Beirut- Lebanon
P.O.BOX701, Antelias
Tel : + 961 4 404304 / 5
Fax : + 961 4 414250
e-mail: info@icon-py.com
Website: www.icon-py.com

Rev #	Last revision titles	Drawn by: dd/mm/yy	Verified by: dd/mm/yy	Approved by: dd/mm/yy	Status
01	Final Design	R.R 31/7/23	R.B 31/7/23	P.Y 31/7/23	X
00	Final Design	R.R 16/6/23	R.B 16/6/23	P.Y 18/6/23	X

Issuer internal approval circuit and revision history

Project: ------

SUFA AT PUBLIC SCHOOLS IN LEBANON

Project Work Package: ----------

Issuer: **ICON**

Phase / Nature: FD

FINAL DESIGN

Primary Technical Discipline: A--

ARCHITECTURE

Drawing Number and Title: **A-201**

KFARAAKA FIRST MIXED PUBLIC SCHOOL KOURA - OUTDOOR CLASSROOM PROTOTYPE 1 - DETAILS

ARCHITECTURE

FINISH LEVELS -------

Revision Number: 01

Review Cycle :

Folio	Format	Scale
	A1	1/20

File spec : ----------

01 A-202 ELEVATION 01 SCALE: 1/120

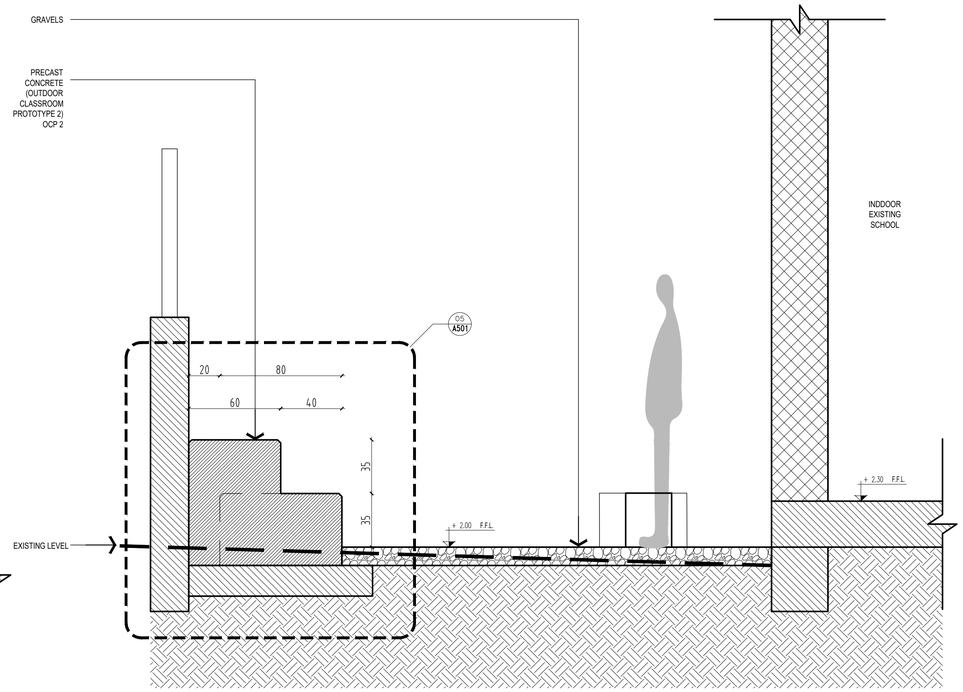

02 A-202 SECTION C-C SCALE: 1/120

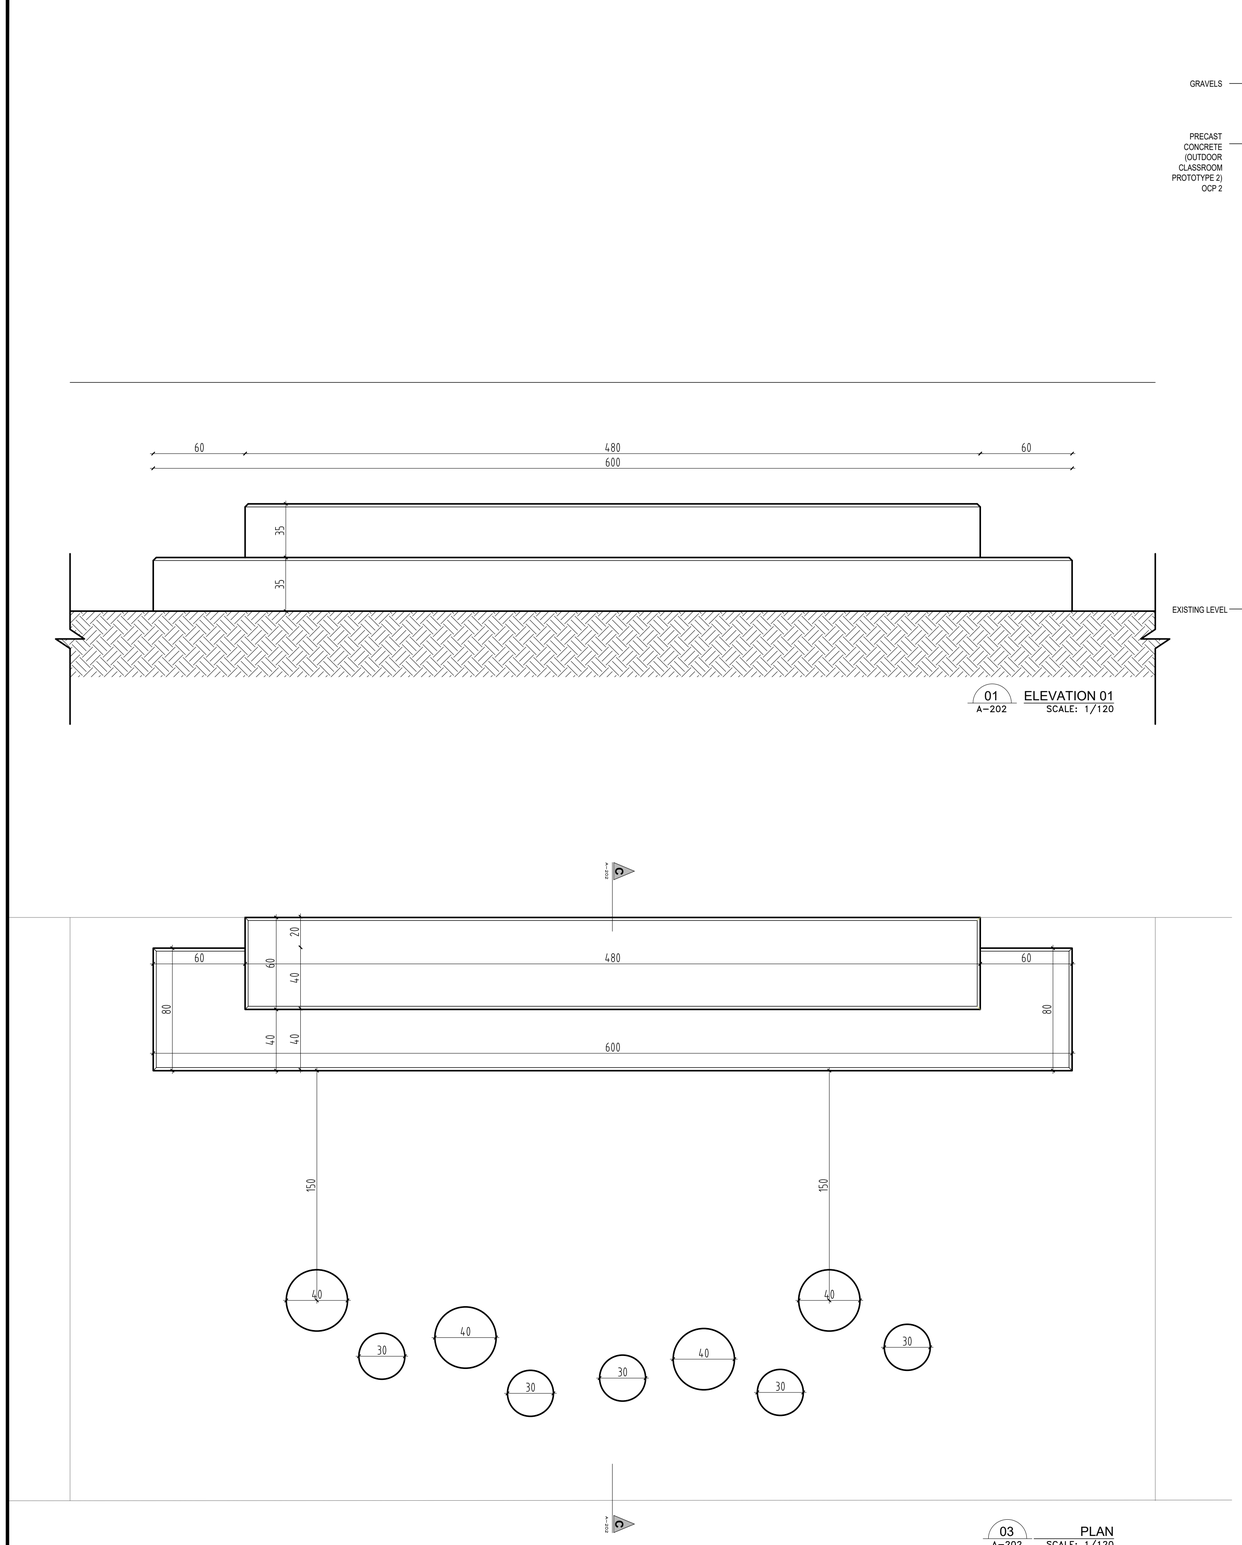

03 A-202 PLAN SCALE: 1/120

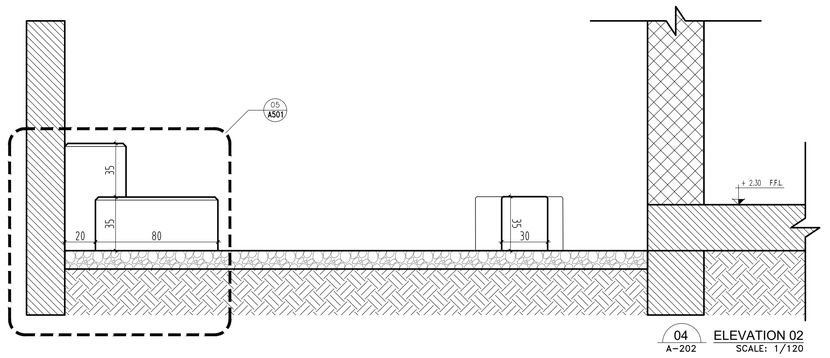

04 A-202 ELEVATION 02 SCALE: 1/120

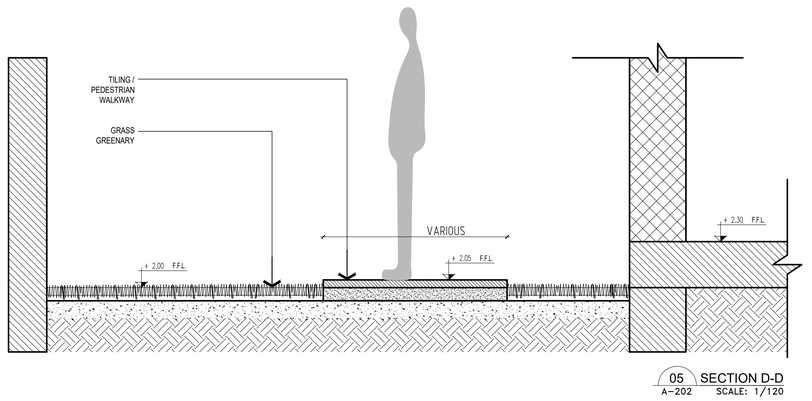

05 A-202 SECTION D-D SCALE: 1/120

GENERAL NOTES

1. UNLESS OTHERWISE NOTED, ALL DIMENSIONS ARE IN CENTIMETERS.
2. DO NOT SCALE DRAWINGS, DIMENSIONS GIVEN SHALL GOVERN.
3. CONTRACTOR SHALL SUBMIT SHOP DRAWINGS AND SAMPLES OF ALL MATERIALS & COLORS FOR CLIENT & ARCHITECT APPROVAL.
4. ALL DIMENSIONS MUST BE VERIFIED BY CONTRACTORS BEFORE PREPARATION OF SHOP DRAWINGS.
5. THE ARCHITECT MUST BE INFORMED ABOUT CONTRADICTION OF ANY KIND BEFORE CONSTRUCTION BEGINS.
6. THE CONTRACTOR SHOULD CHECK THE PLOT AND SCHOOL BUILDING SERVICES CONNECTION POINTS, IN PARTICULAR FOR THE RAINWATER HARVESTING TANKS BEFORE INSTALLATION.
7. THE CONTRACTOR SHOULD REFER TO ALL PROTOTYPES DOCUMENTS PROVIDED BY LCEC THAT MUST BE READ IN COORDINATION WITH THE ACRHITECTURAL DRAWINGS.

PROJECT MAIN PARTICIPANTS

german cooperation
DEUTSCHE ZUSAMMENARBEIT

giz Deutsche Gesellschaft für Internationale Zusammenarbeit (GIZ) GmbH

الجمهورية اللبنانية
وزارة التربية والتعليم العالي

CLIENT

LCEC
LEBANESE CENTER FOR ENERGY CONSERVATION
المركز اللبناني لحفظ الطاقة
efficient resources, sustainable achievements

CONSULTANT

INTERNATIONAL CONSULTANT - ICON

ICON INTERNATIONAL CONSULTANT
Beirut- Lebanon
P.O.BOX701, Antelias
Tel : + 961 4 404304 / 5
Fax : + 961 4 414250
e-mail: info@icon-py.com
Website: www.icon-py.com

01	Final Design	R.R 31/7/23	R.B 31/7/23	P.Y 31/7/23	X
00	Final Design	R.R 16/6/23	R.B 16/6/23	P.Y 18/6/23	X
Rev #	Last revision titles	Drawn by: dd/mm/yy	Verified by: dd/mm/yy	Approved by: dd/mm/yy	Status

Issuer internal approval circuit and revision history

Project
SUFA AT PUBLIC SCHOOLS IN LEBANON

Project Work Package

Issuer
ICON

Phase / Nature: FD
FINAL DESIGN

Primary Technical Discipline: A--
ARCHITECTURE

Drawing Number and Title: **A-202**

KFARAAKA FIRST MIXED PUBLIC SCHOOL KOURA - OUTDOOR CLASSROOM PROTOTYPE 2 - DETAILS

ARCHITECTURE
FINISH LEVELS --------

Revision Number: 01

Review Cycle :

Folio	Format	Scale
	A1	1/20

File spec : ----------

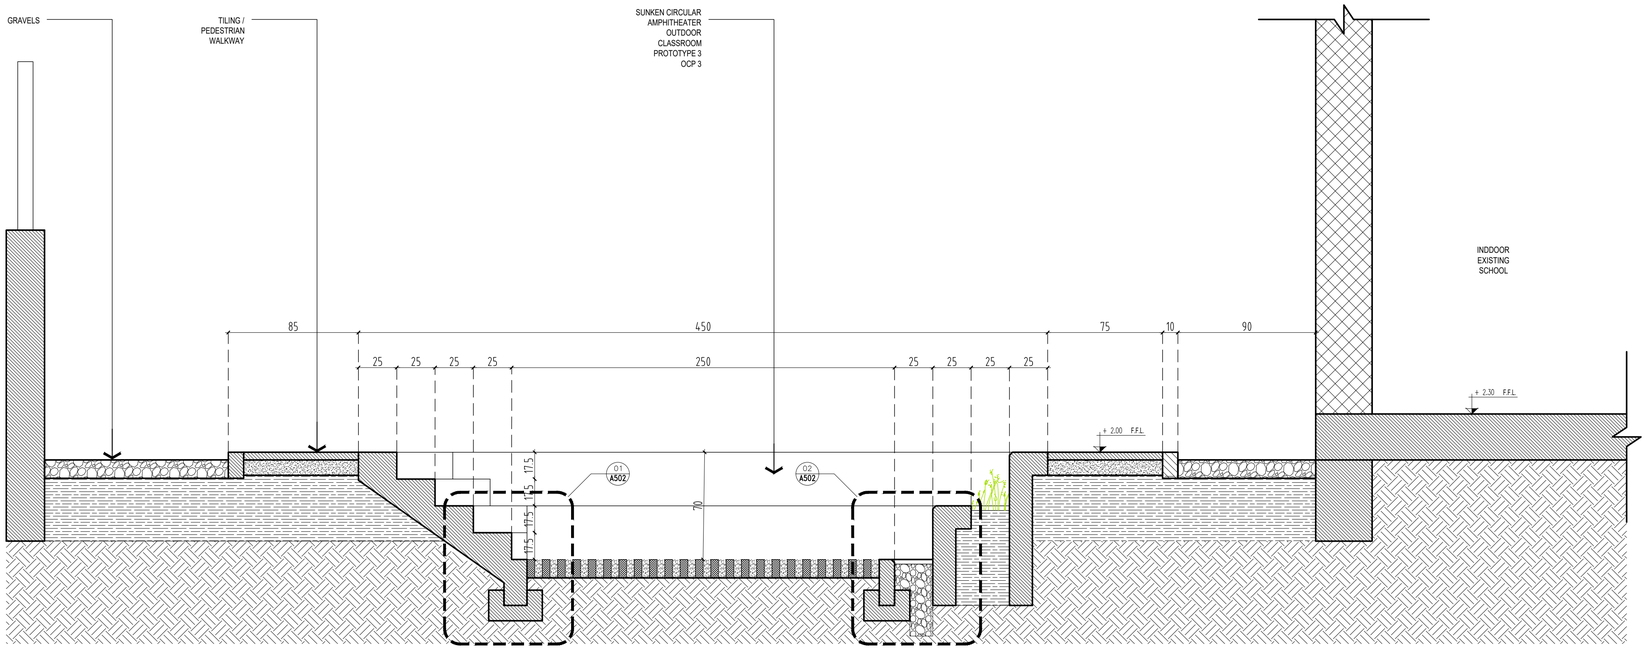

01 SECTION F-F
A–204 SCALE: 1/120

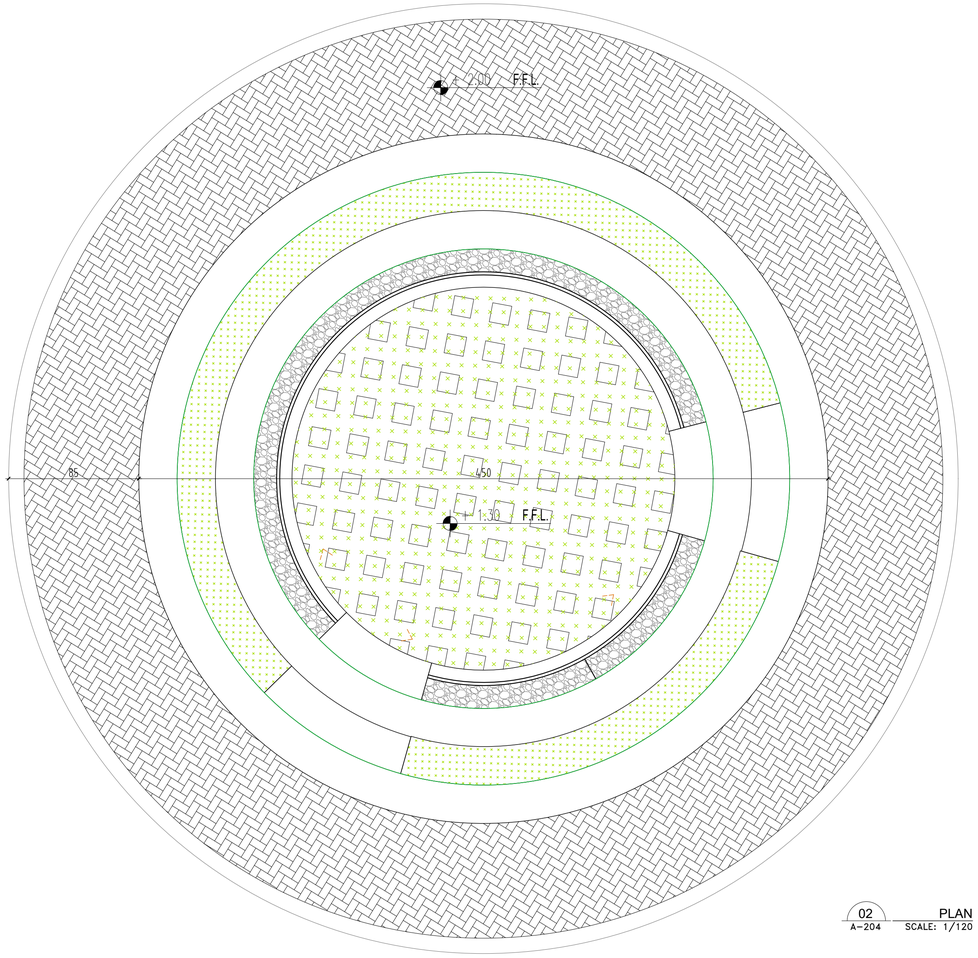

02 PLAN
A–204 SCALE: 1/120

GENERAL NOTES

1. UNLESS OTHERWISE NOTED, ALL DIMENSIONS ARE IN CENTIMETERS.
2. DO NOT SCALE DRAWINGS, DIMENSIONS GIVEN SHALL GOVERN.
3. CONTRACTOR SHALL SUBMIT SHOP DRAWINGS AND SAMPLES OF ALL MATERIALS & COLORS FOR CLIENT & ARCHITECT APPROVAL.
4. ALL DIMENSIONS MUST BE VERIFIED BY CONTRACTORS BEFORE PREPARATION OF SHOP DRAWINGS.
5. THE ARCHITECT MUST BE INFORMED ABOUT CONTRADICTION OF ANY KIND BEFORE CONSTRUCTION BEGINS.
6. THE CONTRACTOR SHOULD CHECK THE PLOT AND SCHOOL BUILDING SERVICES CONNECTION POINTS, IN PARTICULAR FOR THE RAINWATER HARVESTING TANKS BEFORE INSTALLATION.
7. THE CONTRACTOR SHOULD REFER TO ALL PROTOTYPES DOCUMENTS PROVIDED BY LCEC THAT MUST BE READ IN COORDINATION WITH THE ACRHITECTURAL DRAWINGS.

PROJECT MAIN PARTICIPANTS

german cooperation
DEUTSCHE ZUSAMMENARBEIT

giz Deutsche Gesellschaft für Internationale Zusammenarbeit (GIZ) GmbH

الجمهورية اللبنانية
وزارة التربية والتعليم العالي

CLIENT

LCEC
LEBANESE CENTER FOR ENERGY CONSERVATION
efficient resources, sustainable achievements

CONSULTANT

INTERNATIONAL CONSULTANT - ICON

iCON INTERNATIONAL CONSULTANT
Beirut- Lebanon
P.O.BOX701, Antelias
Tel : + 961 4 404304 / 5
Fax : + 961 4 414250
e-mail: info@icon-py.com
Website: www.icon-py.com

Rev #	Last revision titles	Drawn by: dd/mm/yy	Verified by: dd/mm/yy	Approved by: dd/mm/yy	Status
01	Final Design	R.R 31/7/23	R.B 31/7/23	P.Y 31/7/23	X
00	Final Design	R.R 16/6/23	R.B 16/6/23	P.Y 18/6/23	X

Issuer internal approval circuit and revision history

Project
SUFA AT PUBLIC SCHOOLS IN LEBANON

Project Work Package

Issuer
ICON

Phase / Nature
FINAL DESIGN FD

Primary Technical Discipline
ARCHITECTURE A – –

Drawing Number and Title **A-203**

KFARAAKA FIRST MIXED PUBLIC SCHOOL KOURA - OUTDOOR CLASSROOM PROTOTYPE 3- DETAILS

ARCHITECTURE
FINISH LEVELS -------

Revision Number 01

Review Cycle :

Folio	Format	Scale
	A1	1/20

File spec : ----------

TOPOGRAPHIC SURVEY PROVIDED BY " LCEC "

GENERAL NOTES

1. UNLESS OTHERWISE NOTED, ALL DIMENSIONS ARE IN CENTIMETERS.
2. DO NOT SCALE DRAWINGS, DIMENSIONS GIVEN SHALL GOVERN.
3. CONTRACTOR SHALL SUBMIT SHOP DRAWINGS AND SAMPLES OF ALL MATERIALS & COLORS FOR CLIENT & ARCHITECT APPROVAL.
4. ALL DIMENSIONS MUST BE VERIFIED BY CONTRACTORS BEFORE PREPARATION OF SHOP DRAWINGS.
5. THE ARCHITECT MUST BE INFORMED ABOUT CONTRADICTION OF ANY KIND BEFORE CONSTRUCTION BEGINS.
6. THE CONTRACTOR SHOULD CHECK THE PLOT AND SCHOOL BUILDING SERVICES CONNECTION POINTS, IN PARTICULAR FOR THE RAINWATER HARVESTING TANKS BEFORE INSTALLATION.
7. THE CONTRACTOR SHOULD REFER TO ALL PROTOTYPES DOCUMENTS PROVIDED BY LCEC THAT MUST BE READ IN COORDINATION WITH THE ACRHITECTURAL DRAWINGS.

PROJECT MAIN PARTICIPANTS

german cooperation
DEUTSCHE ZUSAMMENARBEIT

giz Deutsche Gesellschaft für Internationale Zusammenarbeit (GIZ) GmbH

الجمهورية اللبنانية
وزارة التربية والتعليم العالي

CLIENT

LCEC
LEBANESE CENTER FOR ENERGY CONSERVATION
المركز اللبناني لحفظ الطاقة
efficient resources, sustainable achievements

CONSULTANT

INTERNATIONAL CONSULTANT - ICON

iCON INTERNATIONAL CONSULTANT
Beirut- Lebanon
P.O.BOX701, Antelias
Tel : + 961 4 404304 / 5
Fax : + 961 4 414250
e-mail: info@icon-py.com
Website: www.icon-py.com

Rev #	Last revision titles	Drawn by: dd/mm/yy	Verified by: dd/mm/yy	Approved by: dd/mm/yy	Status
01	Final Design	R.R 31/7/23	R.B 31/7/23	P.Y 31/7/23	X
00	Final Design	R.R 16/6/23	R.B 16/6/23	P.Y 18/6/23	X

Issuer internal approval circuit and revision history

Project
SUFA AT PUBLIC SCHOOLS IN LEBANON

Project Work Package

Issuer
ICON

Phase / Nature: FD
FINAL DESIGN

Primary Technical Discipline: A – –
ARCHITECTURE

Drawing Number and Title: A-000
ZGHARTA SECONDARY PUBLIC SCHOOL - AS BUILT PLAN
ARCHITECTURE
FINISH LEVELS --------

Revision Number: 01

Review Cycle :

Folio	Format	Scale
	A1	1/200

File spec : ----------

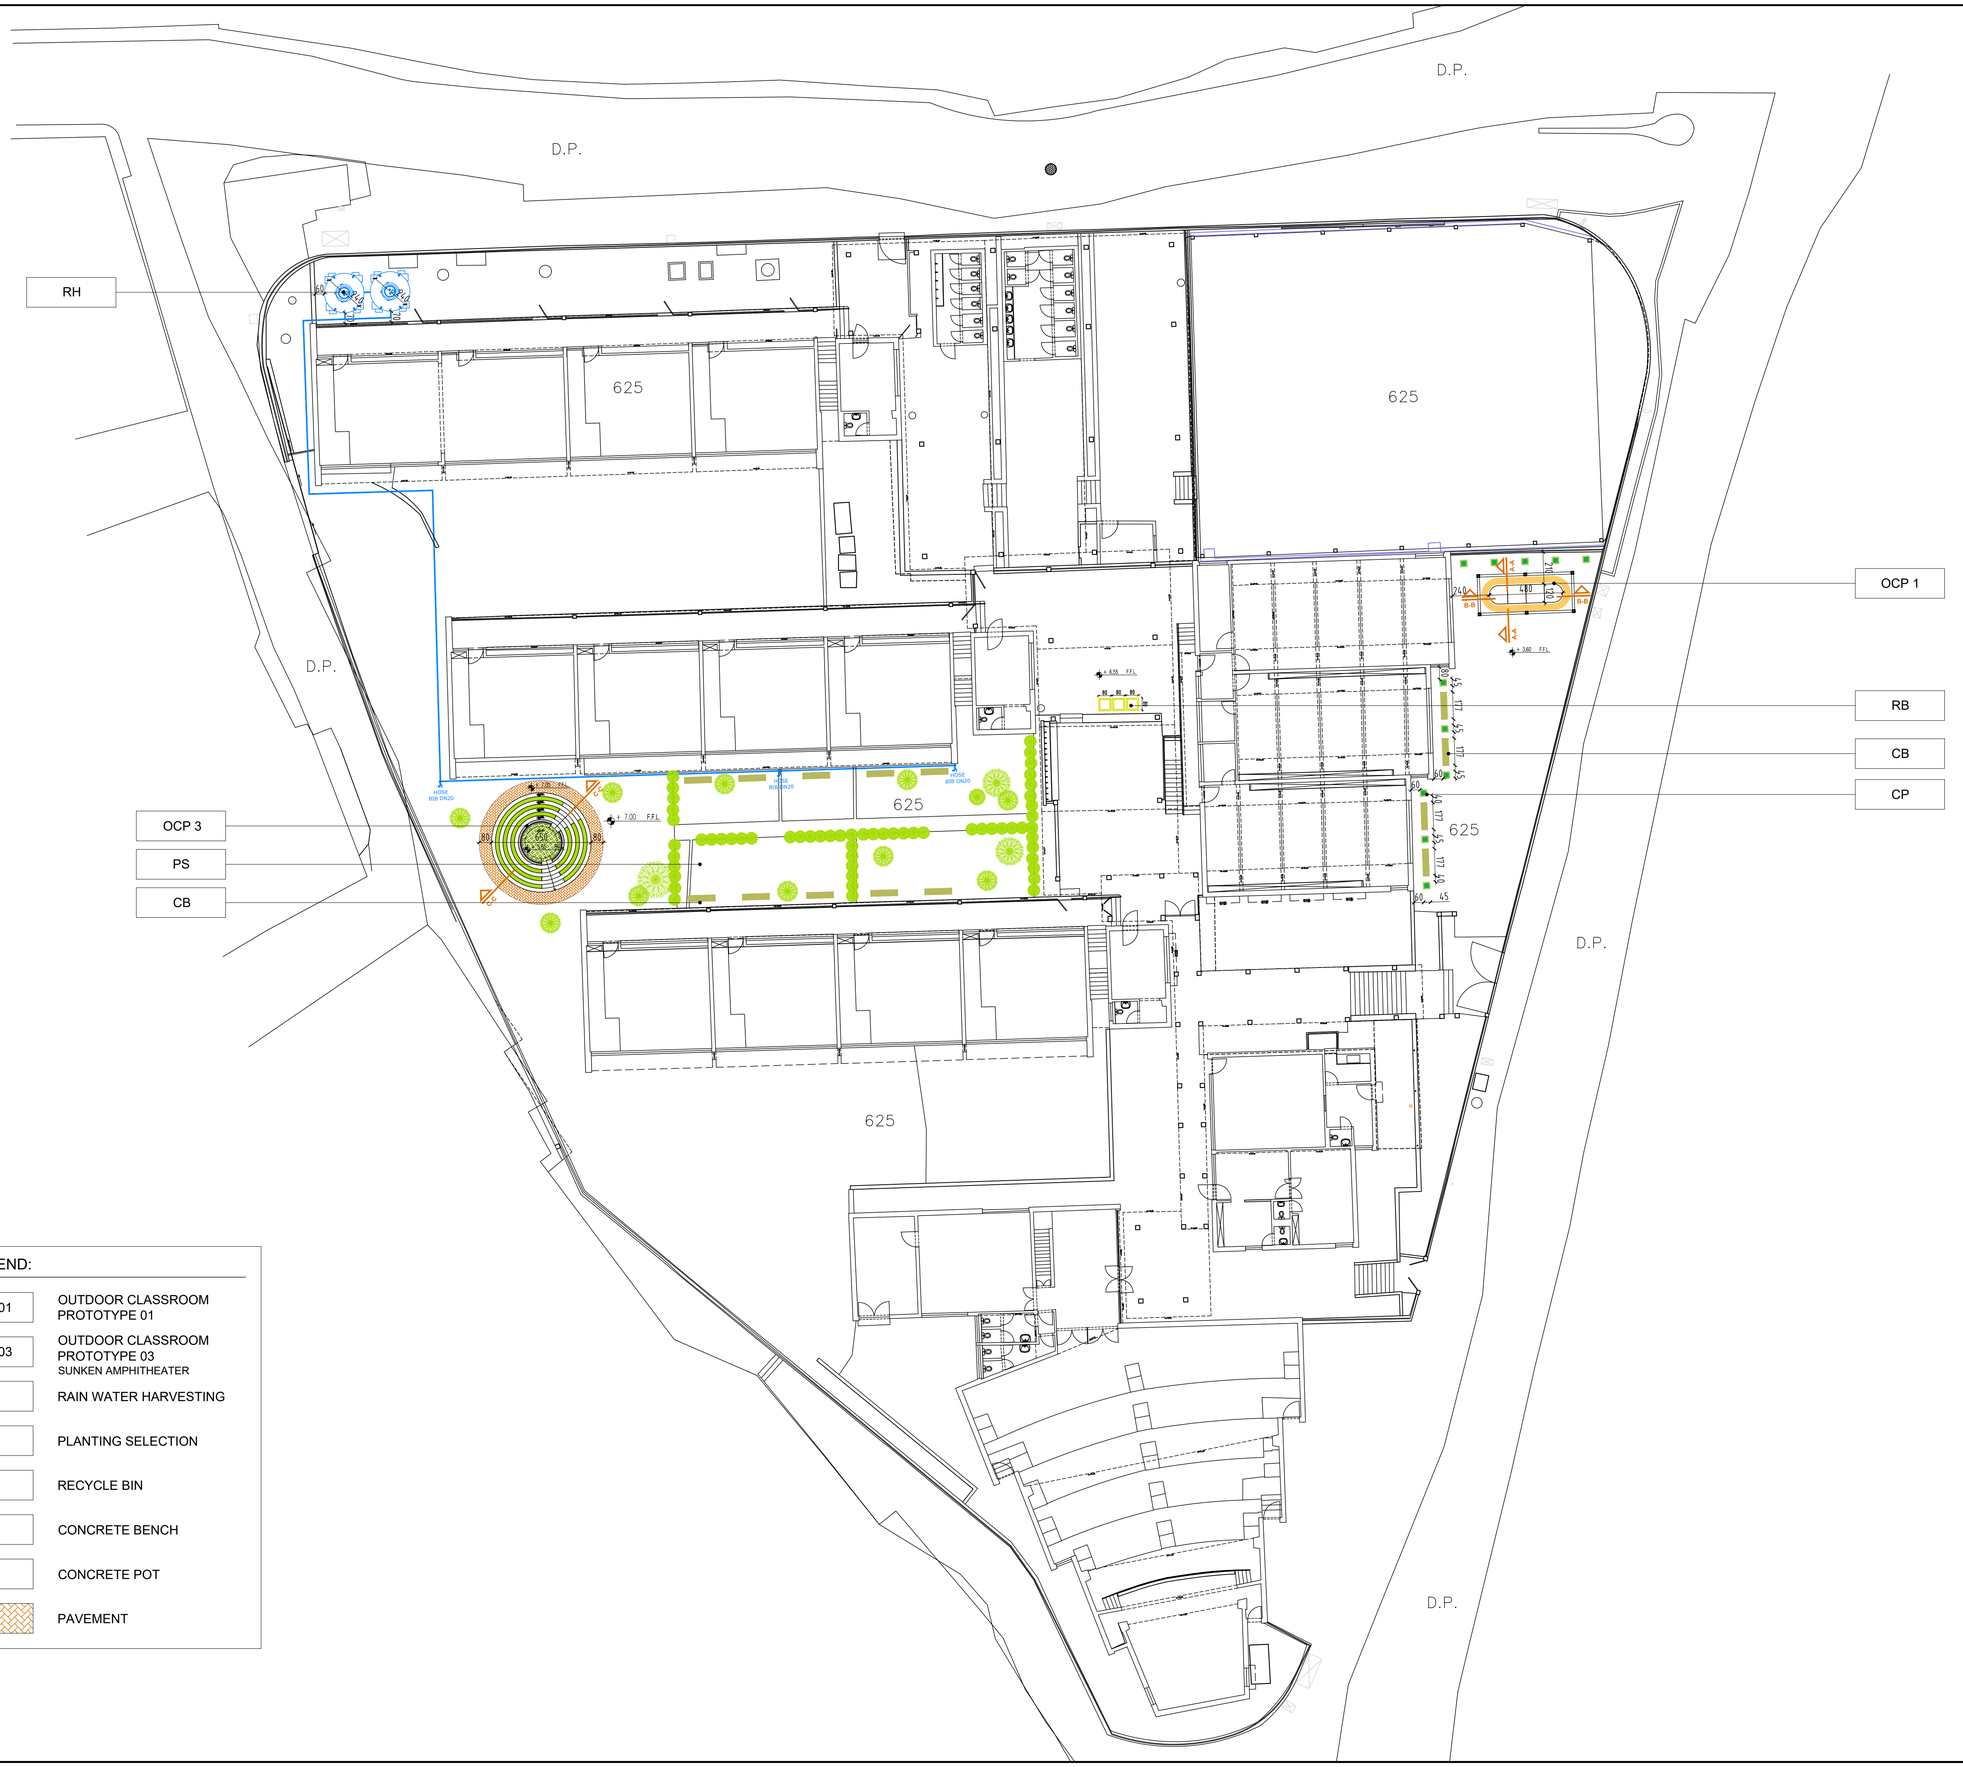

LEGEND:

OCP 01	OUTDOOR CLASSROOM PROTOTYPE 01
OCP 03	OUTDOOR CLASSROOM PROTOTYPE 03 SUNKEN AMPHITHEATER
RH	RAIN WATER HARVESTING
PS	PLANTING SELECTION
RB	RECYCLE BIN
CB	CONCRETE BENCH
CP	CONCRETE POT
	PAVEMENT

GENERAL NOTES

1. UNLESS OTHERWISE NOTED, ALL DIMENSIONS ARE IN CENTIMETERS.
2. DO NOT SCALE DRAWINGS, DIMENSIONS GIVEN SHALL GOVERN.
3. CONTRACTOR SHALL SUBMIT SHOP DRAWINGS AND SAMPLES OF ALL MATERIALS & COLORS FOR CLIENT & ARCHITECT APPROVAL.
4. ALL DIMENSIONS MUST BE VERIFIED BY CONTRACTORS BEFORE PREPARATION OF SHOP DRAWINGS.
5. THE ARCHITECT MUST BE INFORMED ABOUT CONTRADICTION OF ANY KIND BEFORE CONSTRUCTION BEGINS.
6. THE CONTRACTOR SHOULD CHECK THE PLOT AND SCHOOL BUILDING SERVICES CONNECTION POINTS, IN PARTICULAR FOR THE RAINWATER HARVESTING TANKS BEFORE INSTALLATION.
7. THE CONTRACTOR SHOULD REFER TO ALL PROTOTYPES DOCUMENTS PROVIDED BY LCEC THAT MUST BE READ IN COORDINATION WITH THE ACRHITECTURAL DRAWINGS.

PROJECT MAIN PARTICIPANTS

german cooperation
DEUTSCHE ZUSAMMENARBEIT

giz Deutsche Gesellschaft für Internationale Zusammenarbeit (GIZ) GmbH

الجمهورية اللبنانية
وزارة التربية والتعليم العالي

CLIENT

LCEC
LEBANESE CENTER FOR ENERGY CONSERVATION
المركز اللبناني لحفظ الطاقة
efficient resources, sustainable achievements

CONSULTANT

INTERNATIONAL CONSULTANT - ICON

Beirut- Lebanon
P.O.BOX701, Antelias
Tel : + 961 4 404304 / 5
Fax : + 961 4 414250
e-mail: info@icon-py.com
Website: www.icon-py.com

Rev #	Last revision titles	Drawn by: dd/mm/yy	Verified by: dd/mm/yy	Approved by: dd/mm/yy	Status
01	Final Design	R.R 31/7/23	R.B 31/7/23	P.Y 31/7/23	X
00	Final Design	R.R 16/6/23	R.B 16/6/23	P.Y 18/6/23	X

Issuer internal approval circuit and revision history

Project
SUFA AT PUBLIC SCHOOLS IN LEBANON

Project Work Package

Issuer
ICON

Phase / Nature: FD
FINAL DESIGN

Primary Technical Discipline: A – –
ARCHITECTURE

Drawing Number and Title: A-101
ZGHARTA SECONDARY PUBLIC SCHOOL - PLAN

ARCHITECTURE
FINISH LEVELS --------

Revision Number: 01

Review Cycle :

Folio	Format	Scale
	A1	1/200

File spec : ----------

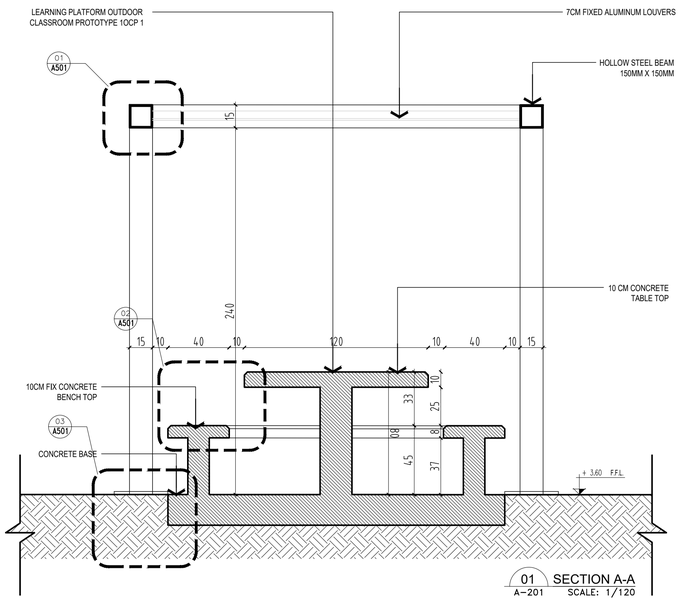

01 SECTION A-A
A-201 SCALE: 1/120

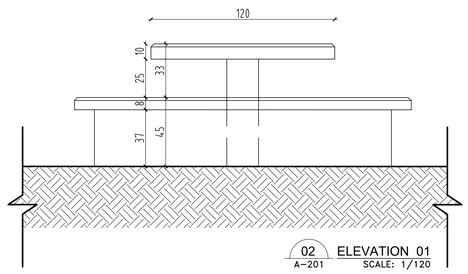

02 ELEVATION 01
A-201 SCALE: 1/120

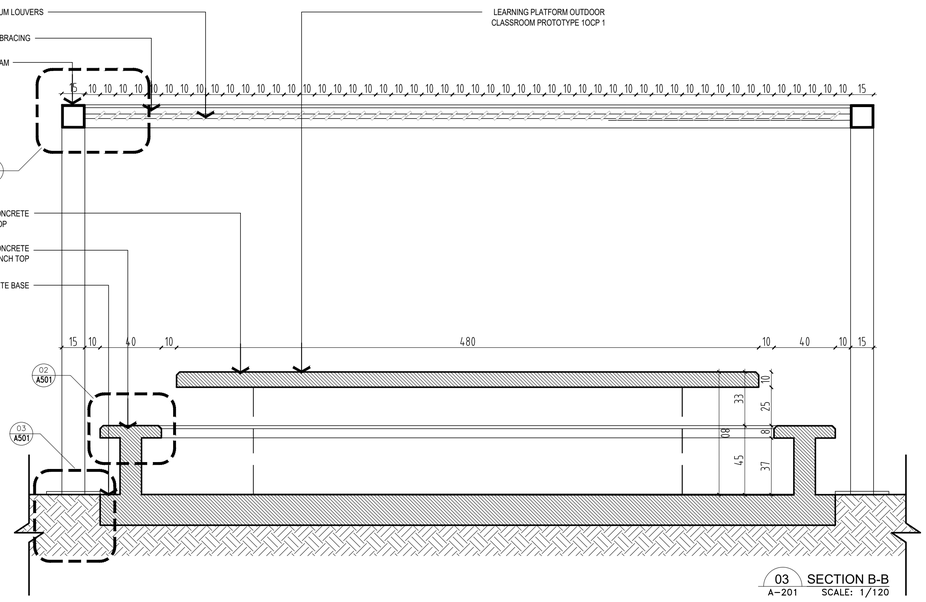

03 SECTION B-B
A-201 SCALE: 1/120

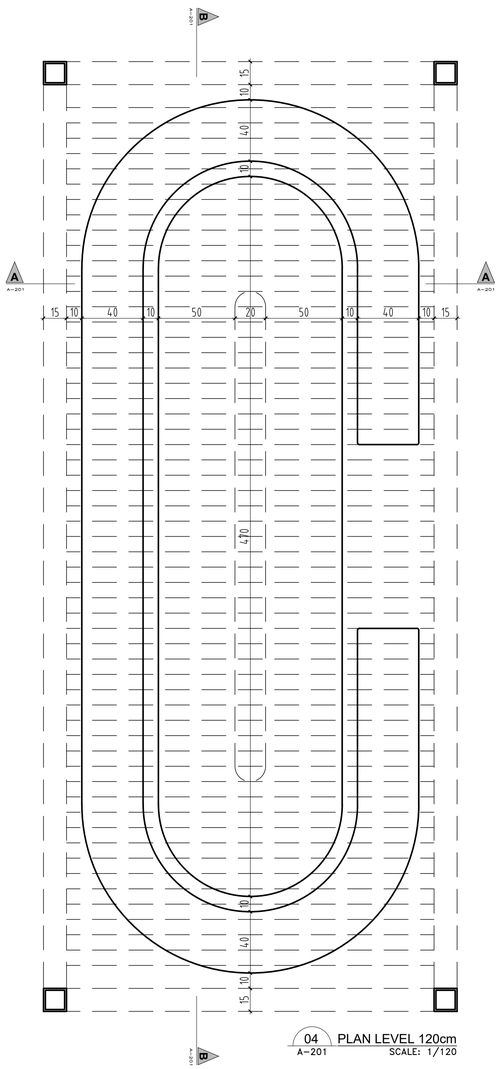

04 PLAN LEVEL 120cm
A-201 SCALE: 1/120

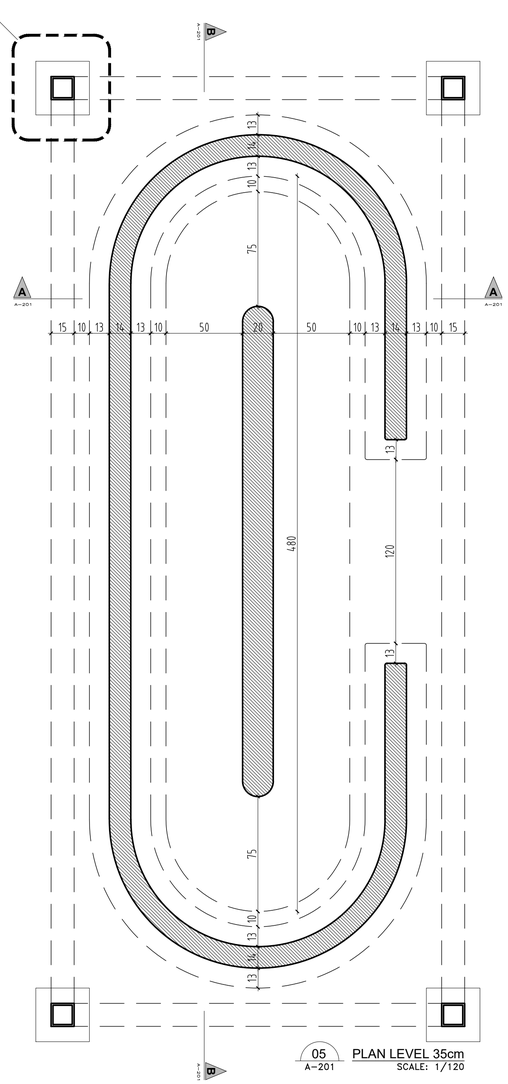

05 PLAN LEVEL 35cm
A-201 SCALE: 1/120

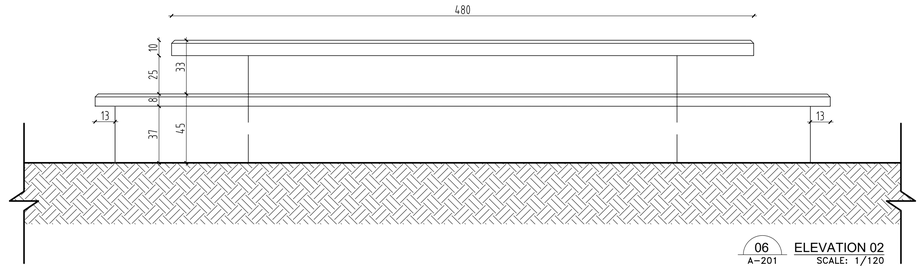

06 ELEVATION 02
A-201 SCALE: 1/120

GENERAL NOTES

1. UNLESS OTHERWISE NOTED, ALL DIMENSIONS ARE IN CENTIMETERS.
2. DO NOT SCALE DRAWINGS, DIMENSIONS GIVEN SHALL GOVERN.
3. CONTRACTOR SHALL SUBMIT SHOP DRAWINGS AND SAMPLES OF ALL MATERIALS & COLORS FOR CLIENT & ARCHITECT APPROVAL.
4. ALL DIMENSIONS MUST BE VERIFIED BY CONTRACTORS BEFORE PREPARATION OF SHOP DRAWINGS.
5. THE ARCHITECT MUST BE INFORMED ABOUT CONTRADICTION OF ANY KIND BEFORE CONSTRUCTION BEGINS.
6. THE CONTRACTOR SHOULD CHECK THE PLOT AND SCHOOL BUILDING SERVICES CONNECTION POINTS, IN PARTICULAR FOR THE RAINWATER HARVESTING TANKS BEFORE INSTALLATION.
7. THE CONTRACTOR SHOULD REFER TO ALL PROTOTYPES DOCUMENTS PROVIDED BY LCEC THAT MUST BE READ IN COORDINATION WITH THE ACRHITECTURAL DRAWINGS.

PROJECT MAIN PARTICIPANTS

german cooperation
DEUTSCHE ZUSAMMENARBEIT

giz Deutsche Gesellschaft für Internationale Zusammenarbeit (GIZ) GmbH

الجمهورية اللبنانية
وزارة التربية والتعليم العالي

CLIENT

LCEC
LEBANESE CENTER FOR ENERGY CONSERVATION
efficient resources, sustainable achievements

CONSULTANT

INTERNATIONAL CONSULTANT - ICON

ICON INTERNATIONAL CONSULTANT
Beirut- Lebanon
P.O.BOX701, Antelias
Tel : + 961 4 404304 / 5
Fax : + 961 4 414250
e-mail: info@icon-py.com
Website: www.icon-py.com

Rev #	Last revision titles	Drawn by: dd/mm/yy	Verified by: dd/mm/yy	Approved by: dd/mm/yy	Status
01	Final Design	R.R 31/7/23	R.B 31/7/23	P.Y 31/7/23	X
00	Final Design	R.R 16/6/23	R.B 16/6/23	P.Y 18/6/23	X

Issuer internal approval circuit and revision history

Project
SUFA AT PUBLIC SCHOOLS IN LEBANON

Project Work Package

Issuer
ICON

Phase / Nature: FD
FINAL DESIGN

Primary Technical Discipline: A – –
ARCHITECTURE

Drawing Number and Title: A-201
ZGHARTA SECONDARY PUBLIC SCHOOL - OUTDOOR CLASSROOM PROTOTYPE 1 - DETAILS
ARCHITECTURE
FINISH LEVELS --------

Revision Number: 01

Review Cycle :

Folio	Format	Scale
	A1	1/20

File spec : ----------

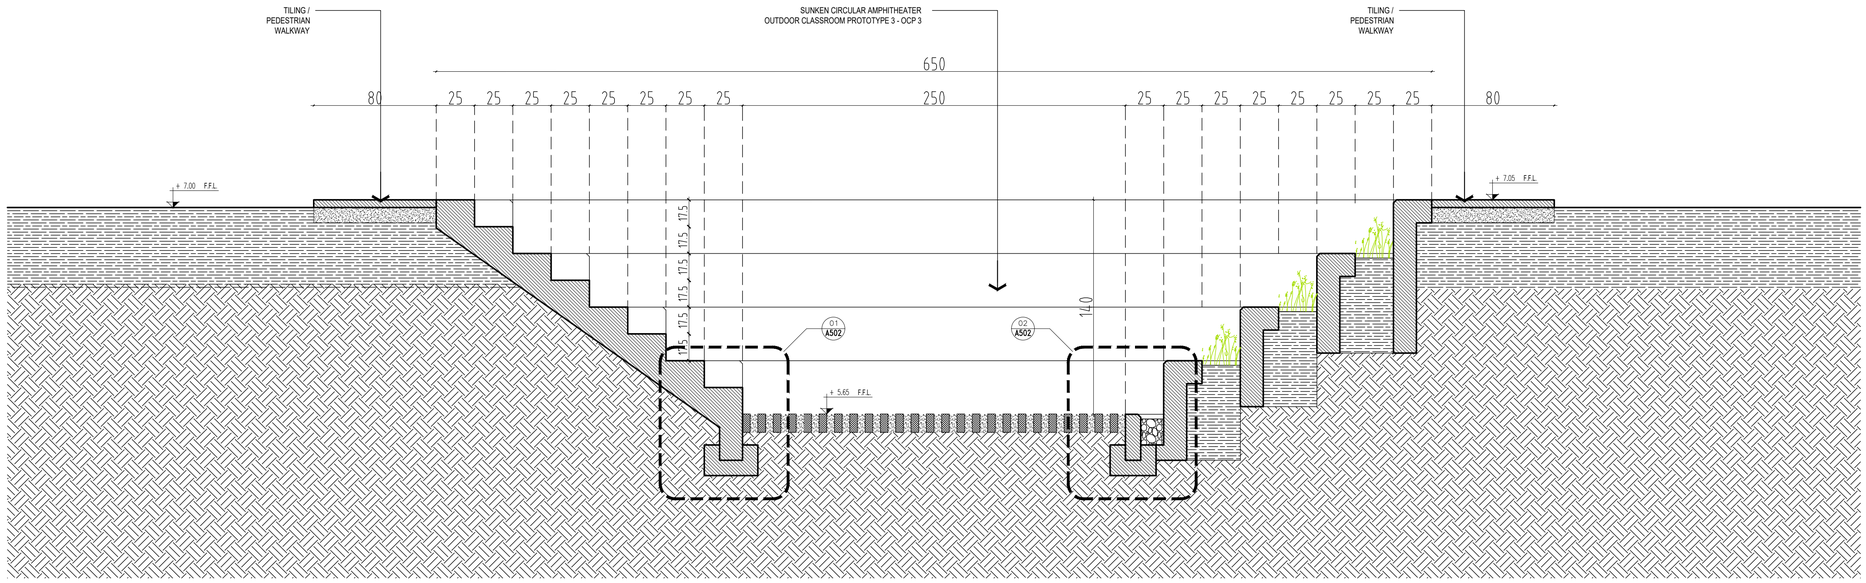

01 A-202 SECTION C-C SCALE: 1/120

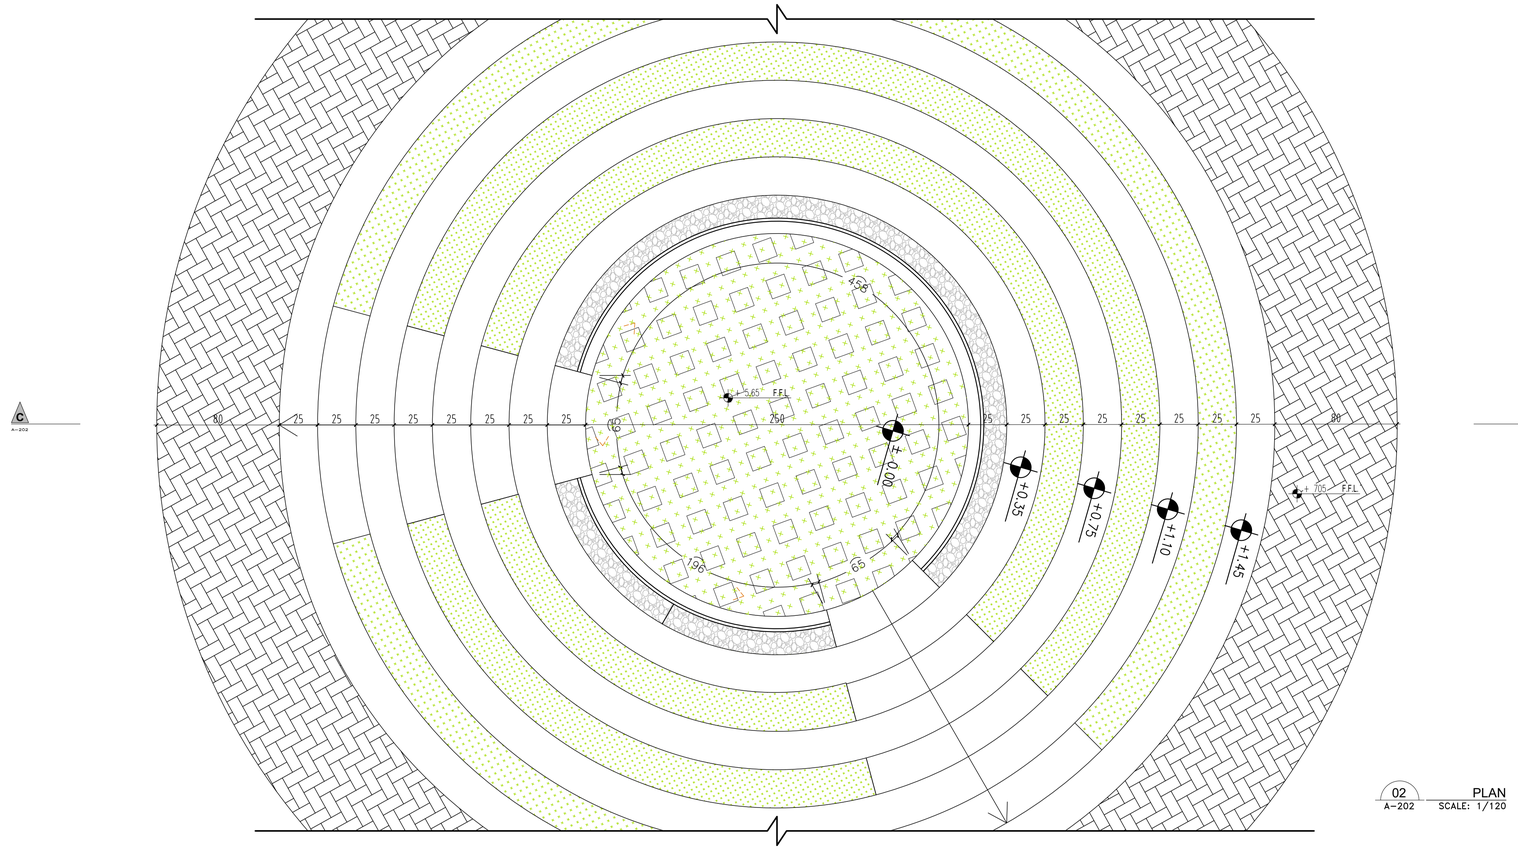

02 A-202 PLAN SCALE: 1/120

GENERAL NOTES

1. UNLESS OTHERWISE NOTED, ALL DIMENSIONS ARE IN CENTIMETERS.
2. DO NOT SCALE DRAWINGS, DIMENSIONS GIVEN SHALL GOVERN.
3. CONTRACTOR SHALL SUBMIT SHOP DRAWINGS AND SAMPLES OF ALL MATERIALS & COLORS FOR CLIENT & ARCHITECT APPROVAL.
4. ALL DIMENSIONS MUST BE VERIFIED BY CONTRACTORS BEFORE PREPARATION OF SHOP DRAWINGS.
5. THE ARCHITECT MUST BE INFORMED ABOUT CONTRADICTION OF ANY KIND BEFORE CONSTRUCTION BEGINS.
6. THE CONTRACTOR SHOULD CHECK THE PLOT AND SCHOOL BUILDING SERVICES CONNECTION POINTS, IN PARTICULAR FOR THE RAINWATER HARVESTING TANKS BEFORE INSTALLATION.
7. THE CONTRACTOR SHOULD REFER TO ALL PROTOTYPES DOCUMENTS PROVIDED BY LCEC THAT MUST BE READ IN COORDINATION WITH THE ACRHITECTURAL DRAWINGS.

PROJECT MAIN PARTICIPANTS

german cooperation DEUTSCHE ZUSAMMENARBEIT

giz Deutsche Gesellschaft für Internationale Zusammenarbeit (GIZ) GmbH

الجمهورية اللبنانية
وزارة التربية والتعليم العالي

CLIENT

LCEC LEBANESE CENTER FOR ENERGY CONSERVATION
efficient resources, sustainable achievements

CONSULTANT

INTERNATIONAL CONSULTANT - ICON

ICON INTERNATIONAL CONSULTANT
Beirut- Lebanon
P.O.BOX7081, Antelias
Tel : + 961 4 404304 / 5
Fax : + 961 4 414250
e-mail: info@icon-py.com
Website: www.icon-py.com

Rev #	Last revision titles	Drawn by: dd/mm/yy	Verified by: dd/mm/yy	Approved by: dd/mm/yy	Status
01	Final Design	R.R 31/7/23	R.B 31/7/23	P.Y 31/7/23	X
00	Final Design	R.R 16/6/23	R.B 16/6/23	P.Y 18/6/23	X

Issuer internal approval circuit and revision history

Project
SUFA AT PUBLIC SCHOOLS IN LEBANON

Project Work Package

Issuer
ICON

Phase / Nature: FD
FINAL DESIGN

Primary Technical Discipline: A – –
ARCHITECTURE

Drawing Number and Title: A-202
ZGHARTA SECONDARY PUBLIC SCHOOL - OUTDOOR CLASSROOM PROTOTYPE 3- DETAILS
ARCHITECTURE
FINISH LEVELS --------

Revision Number: 01

Review Cycle :

Folio	Format	Scale
	A1	1/20

File spec : ----------

TOPOGRAPHIC SURVEY PROVIDED BY " LCEC "

GENERAL NOTES

1. UNLESS OTHERWISE NOTED, ALL DIMENSIONS ARE IN CENTIMETERS.
2. DO NOT SCALE DRAWINGS, DIMENSIONS GIVEN SHALL GOVERN.
3. CONTRACTOR SHALL SUBMIT SHOP DRAWINGS AND SAMPLES OF ALL MATERIALS & COLORS FOR CLIENT & ARCHITECT APPROVAL.
4. ALL DIMENSIONS MUST BE VERIFIED BY CONTRACTORS BEFORE PREPARATION OF SHOP DRAWINGS.
5. THE ARCHITECT MUST BE INFORMED ABOUT CONTRADICTION OF ANY KIND BEFORE CONSTRUCTION BEGINS.
6. THE CONTRACTOR SHOULD CHECK THE PLOT AND SCHOOL BUILDING SERVICES CONNECTION POINTS, IN PARTICULAR FOR THE RAINWATER HARVESTING TANKS BEFORE INSTALLATION.
7. THE CONTRACTOR SHOULD REFER TO ALL PROTOTYPES DOCUMENTS PROVIDED BY LCEC THAT MUST BE READ IN COORDINATION WITH THE ACRHITECTURAL DRAWINGS.

PROJECT MAIN PARTICIPANTS

german cooperation
DEUTSCHE ZUSAMMENARBEIT

giz Deutsche Gesellschaft für Internationale Zusammenarbeit (GIZ) GmbH

الجمهورية اللبنانية
وزارة التربية والتعليم العالي

CLIENT

LCEC
LEBANESE CENTER FOR ENERGY CONSERVATION
efficient resources, sustainable achievements

CONSULTANT

INTERNATIONAL CONSULTANT - ICON

ICON INTERNATIONAL CONSULTANT
Beirut- Lebanon
P.O.BOX701, Antelias
Tel : + 961 4 404304 / 5
Fax : + 961 4 414250
e-mail: info@icon-py.com
Website: www.icon-py.com

Rev #	Last revision titles	Drawn by: dd/mm/yy	Verified by: dd/mm/yy	Approved by: dd/mm/yy	Status
01	Final Design	R.R 31/7/23	R.B 31/7/23	P.Y 31/7/23	X
00	Final Design	R.R 16/6/23	R.B 16/6/23	P.Y 18/6/23	X

Issuer internal approval circuit and revision history

Project
SUFA AT PUBLIC SCHOOLS IN LEBANON

Project Work Package

Issuer
ICON

Phase / Nature
FINAL DESIGN FD

Primary Technical Discipline
ARCHITECTURE A--

Drawing Number and Title
A-000

MENYARAH PUBLIC SCHOOL FOR GIRLS - AS BUILT PLAN

ARCHITECTURE
FINISH LEVELS -------

Revision Number 01

Review Cycle :

Folio	Format	Scale
	A1	1/200

File spec : ----------

LEGEND:

OCP 01	OUTDOOR CLASSROOM PROTOTYPE 01
OCP 03	OUTDOOR CLASSROOM PROTOTYPE 03 SUNKEN AMPHITHEATER
PM 01	KIDS PLAYGROUND MARKING
PM 02	PLAYGROUND MARKING BASKETBALL / FOOTBALL COURT
RH	RAIN WATER HARVESTING
PS	PLANTING SELECTION
CS	COMPOST STATION
RB	RECYCLE BIN
	PAVEMENT
	GRAVELS
	GREEN AREA
	INDOOR CO-CURRICULAR ACTIVITIES & RESERVATION FOR STORAGE

GENERAL NOTES

1. UNLESS OTHERWISE NOTED, ALL DIMENSIONS ARE IN CENTIMETERS.
2. DO NOT SCALE DRAWINGS, DIMENSIONS GIVEN SHALL GOVERN.
3. CONTRACTOR SHALL SUBMIT SHOP DRAWINGS AND SAMPLES OF ALL MATERIALS & COLORS FOR CLIENT & ARCHITECT APPROVAL.
4. ALL DIMENSIONS MUST BE VERIFIED BY CONTRACTORS BEFORE PREPARATION OF SHOP DRAWINGS.
5. THE ARCHITECT MUST BE INFORMED ABOUT CONTRADICTION OF ANY KIND BEFORE CONSTRUCTION BEGINS.
6. THE CONTRACTOR SHOULD CHECK THE PLOT AND SCHOOL BUILDING SERVICES CONNECTION POINTS, IN PARTICULAR FOR THE RAINWATER HARVESTING TANKS BEFORE INSTALLATION.
7. THE CONTRACTOR SHOULD REFER TO ALL PROTOTYPES DOCUMENTS PROVIDED BY LCEC THAT MUST BE READ IN COORDINATION WITH THE ACRHITECTURAL DRAWINGS.

PROJECT MAIN PARTICIPANTS

german cooperation
DEUTSCHE ZUSAMMENARBEIT

giz Deutsche Gesellschaft für Internationale Zusammenarbeit (GIZ) GmbH

الجمهورية اللبنانية
وزارة التربية والتعليم العالي

CLIENT

LCEC
LEBANESE CENTER FOR ENERGY CONSERVATION
efficient resources, sustainable achievements

CONSULTANT

INTERNATIONAL CONSULTANT - ICON

Beirut- Lebanon
P.O.BOX701, Antelias
Tel : + 961 4 404304 / 5
Fax : + 961 4 414250
e-mail: info@icon-py.com
Website: www.icon-py.com

Rev #	Last revision titles	Drawn by: dd/mm/yy	Verified by: dd/mm/yy	Approved by: dd/mm/yy	Status
01	Final Design	R.R 31/7/23	R.B 31/7/23	P.Y 31/7/23	X
00	Final Design	R.R 16/6/23	R.B 16/6/23	P.Y 18/6/23	X

Issuer internal approval circuit and revision history

Project
SUFA AT PUBLIC SCHOOLS IN LEBANON

Project Work Package

Issuer
ICON

Phase / Nature
FINAL DESIGN — FD

Primary Technical Discipline
ARCHITECTURE — A – –

Drawing Number and Title
A-101

MENYARAH PUBLIC SCHOOL FOR GIRLS - PLAN

ARCHITECTURE
FINISH LEVELS -------

Revision Number 01

Review Cycle :

Folio	Format	Scale
	A1	1/200

File spec : ----------

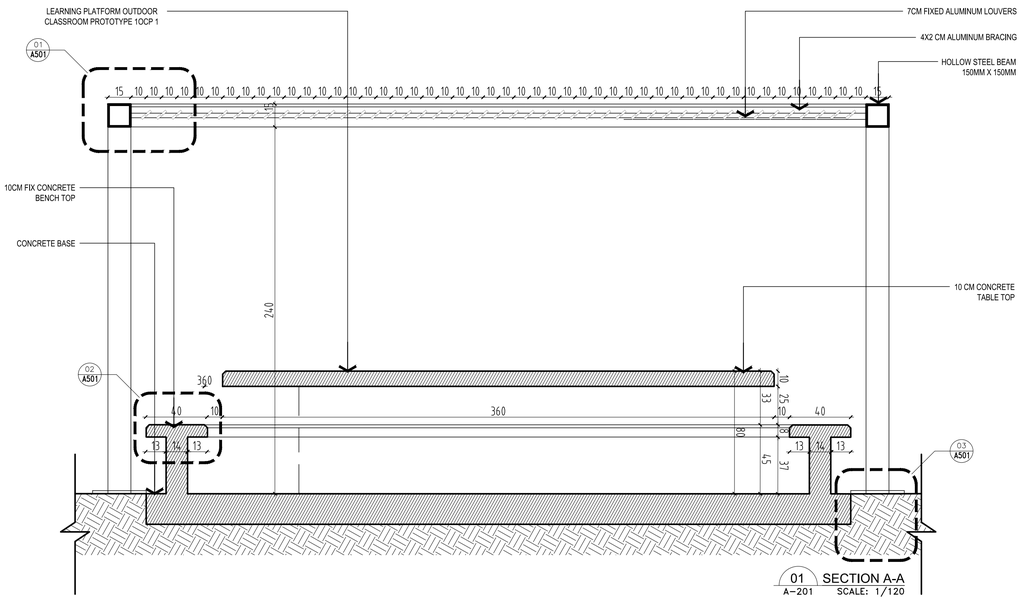

01 SECTION A-A
A-201 SCALE: 1/120

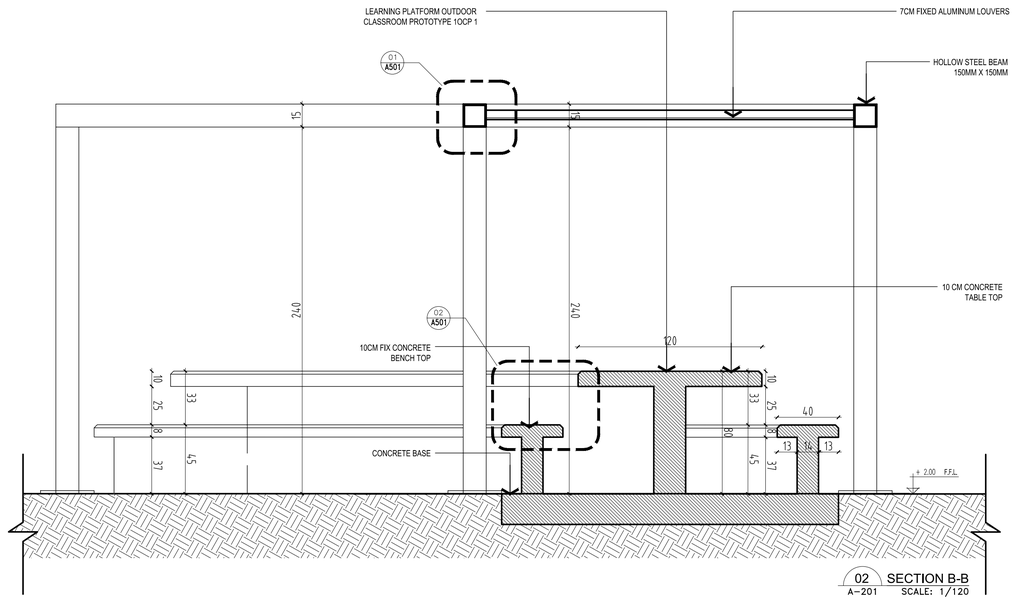

02 SECTION B-B
A-201 SCALE: 1/120

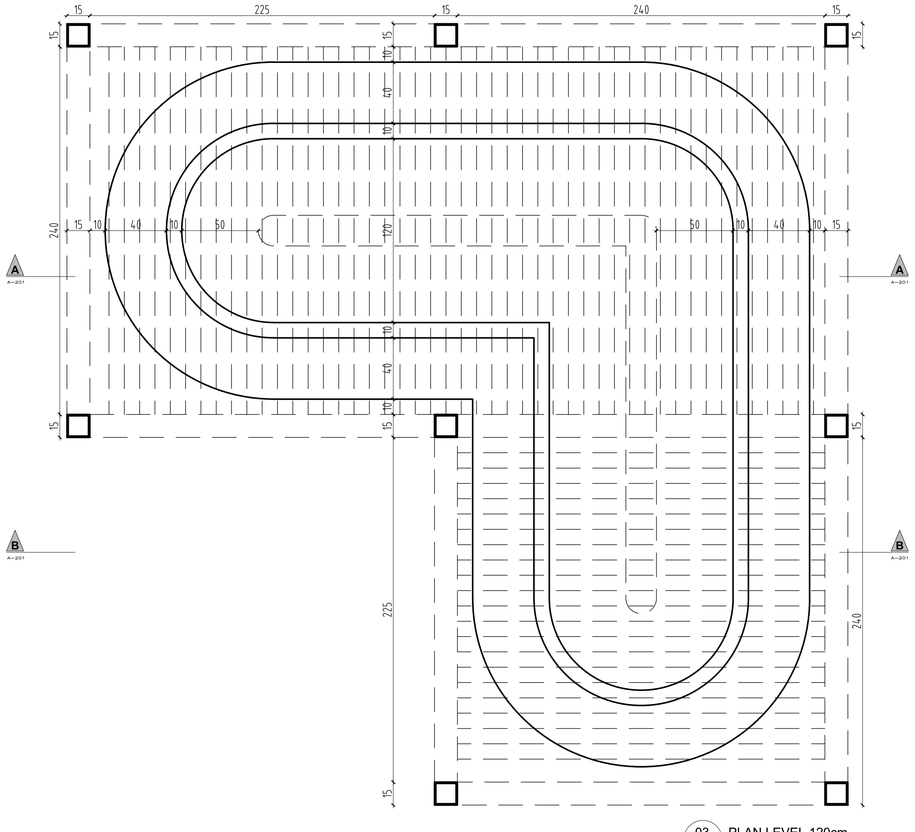

03 PLAN LEVEL 120cm
A-201 SCALE: 1/120

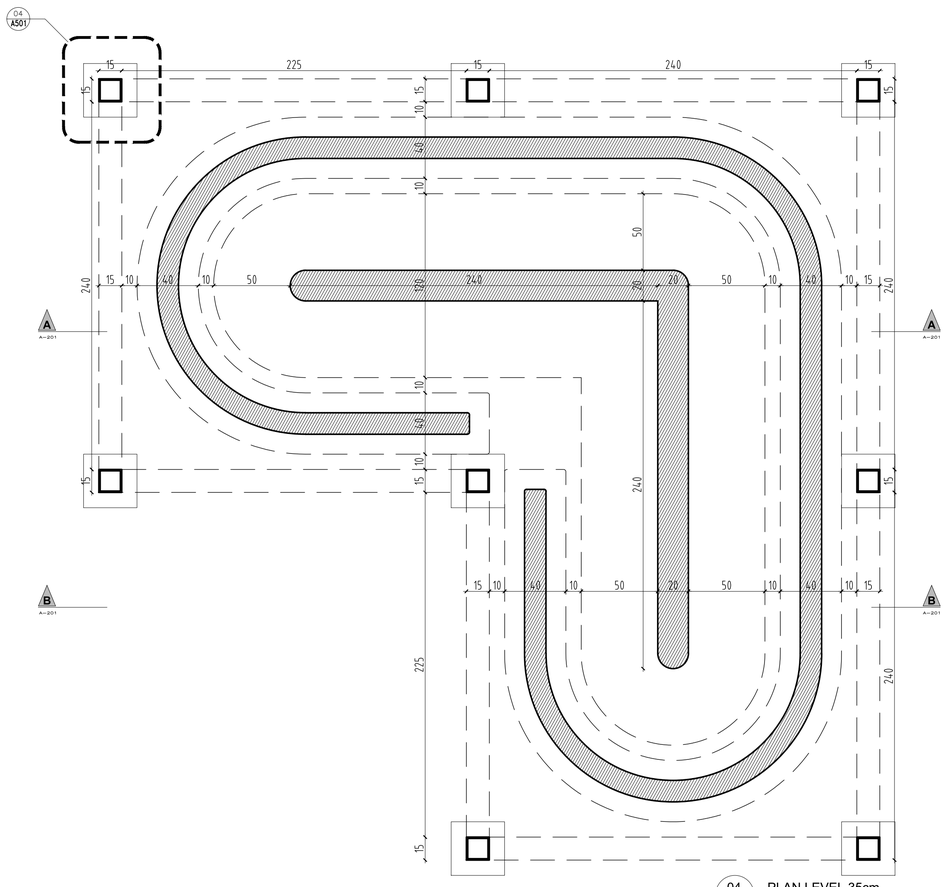

04 PLAN LEVEL 35cm
A-201 SCALE: 1/120

GENERAL NOTES

1. UNLESS OTHERWISE NOTED, ALL DIMENSIONS ARE IN CENTIMETERS.
2. DO NOT SCALE DRAWINGS, DIMENSIONS GIVEN SHALL GOVERN.
3. CONTRACTOR SHALL SUBMIT SHOP DRAWINGS AND SAMPLES OF ALL MATERIALS & COLORS FOR CLIENT & ARCHITECT APPROVAL.
4. ALL DIMENSIONS MUST BE VERIFIED BY CONTRACTORS BEFORE PREPARATION OF SHOP DRAWINGS.
5. THE ARCHITECT MUST BE INFORMED ABOUT CONTRADICTION OF ANY KIND BEFORE CONSTRUCTION BEGINS.
6. THE CONTRACTOR SHOULD CHECK THE PLOT AND SCHOOL BUILDING SERVICES CONNECTION POINTS, IN PARTICULAR FOR THE RAINWATER HARVESTING TANKS BEFORE INSTALLATION.
7. THE CONTRACTOR SHOULD REFER TO ALL PROTOTYPES DOCUMENTS PROVIDED BY LCEC THAT MUST BE READ IN COORDINATION WITH THE ACRHITECTURAL DRAWINGS.

PROJECT MAIN PARTICIPANTS

german cooperation
DEUTSCHE ZUSAMMENARBEIT

giz Deutsche Gesellschaft für Internationale Zusammenarbeit (GIZ) GmbH

الجمهورية اللبنانية
وزارة التربية والتعليم العالي

CLIENT

LCEC
LEBANESE CENTER FOR ENERGY CONSERVATION
efficient resources, sustainable achievements

CONSULTANT

INTERNATIONAL CONSULTANT - ICON

Beirut- Lebanon
P.O.BOX7501, Antelias
Tel : + 961 4 404304 / 5
Fax : + 961 4 414250
e-mail: info@icon-py.com
Website: www.icon-py.com

Rev #		Drawn by: dd/mm/yy	Verified by: dd/mm/yy	Approved by: dd/mm/yy	Status
01	Final Design	R.R 31/7/23	R.B 31/7/23	P.Y 31/7/23	X
00	Final Design	R.R 16/6/23	R.B 16/6/23	P.Y 18/6/23	X

Issuer internal approval circuit and revision history

Project
SUFA AT PUBLIC SCHOOLS IN LEBANON

Project Work Package

Issuer
ICON

Phase / Nature: FD
FINAL DESIGN

Primary Technical Discipline: A – –
ARCHITECTURE

Drawing Number and Title: **A-201**

MENYARAH PUBLIC SCHOOL FOR GIRLS
OUTDOOR CLASSROOM
PROTOTYPE 1 - DETAILS

ARCHITECTURE
FINISH LEVELS --------

Revision Number: 01

Review Cycle :

Folio	Format	Scale
	A1	1/20

File spec : ----------

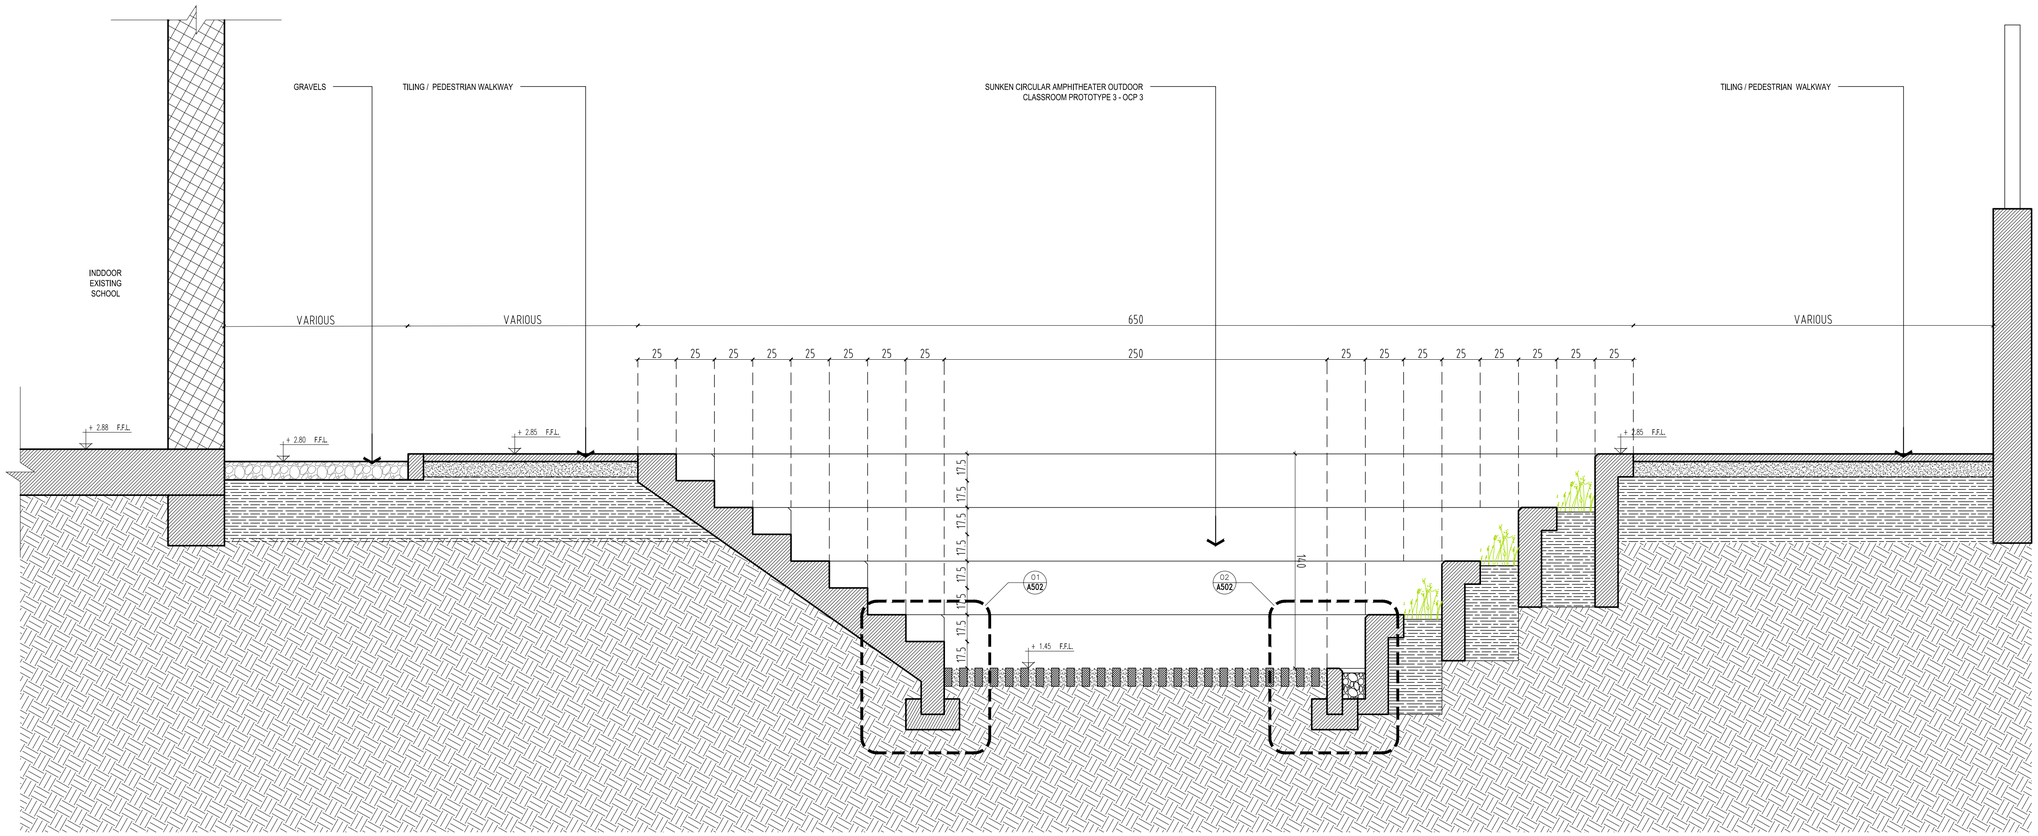

01 SECTION D-D
A-203 SCALE: 1/120

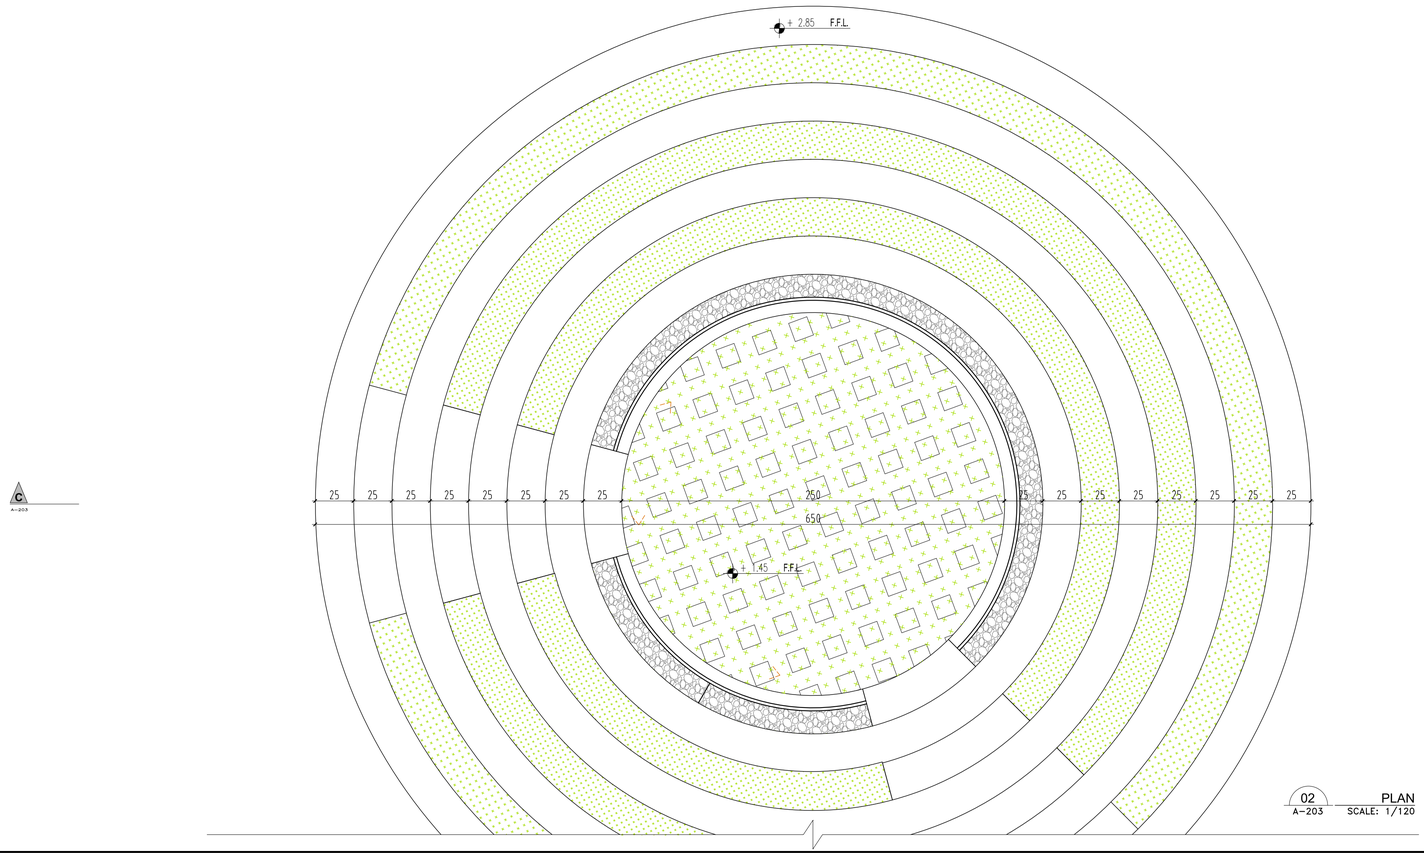

02 PLAN
A-203 SCALE: 1/120

GENERAL NOTES

1. UNLESS OTHERWISE NOTED, ALL DIMENSIONS ARE IN CENTIMETERS.
2. DO NOT SCALE DRAWINGS, DIMENSIONS GIVEN SHALL GOVERN.
3. CONTRACTOR SHALL SUBMIT SHOP DRAWINGS AND SAMPLES OF ALL MATERIALS & COLORS FOR CLIENT & ARCHITECT APPROVAL.
4. ALL DIMENSIONS MUST BE VERIFIED BY CONTRACTORS BEFORE PREPARATION OF SHOP DRAWINGS.
5. THE ARCHITECT MUST BE INFORMED ABOUT CONTRADICTION OF ANY KIND BEFORE CONSTRUCTION BEGINS.
6. THE CONTRACTOR SHOULD CHECK THE PLOT AND SCHOOL BUILDING SERVICES CONNECTION POINTS, IN PARTICULAR FOR THE RAINWATER HARVESTING TANKS BEFORE INSTALLATION.
7. THE CONTRACTOR SHOULD REFER TO ALL PROTOTYPES DOCUMENTS PROVIDED BY LCEC THAT MUST BE READ IN COORDINATION WITH THE ACRHITECTURAL DRAWINGS.

PROJECT MAIN PARTICIPANTS

german cooperation
DEUTSCHE ZUSAMMENARBEIT

giz Deutsche Gesellschaft für Internationale Zusammenarbeit (GIZ) GmbH

الجمهورية اللبنانية
وزارة التربية والتعليم العالي

CLIENT

LCEC
LEBANESE CENTER FOR ENERGY CONSERVATION
المركز اللبناني لحفظ الطاقة
efficient resources, sustainable achievements

CONSULTANT

INTERNATIONAL CONSULTANT - ICON

ICON INTERNATIONAL CONSULTANT
Beirut- Lebanon
P.O.BOX701, Antelias
Tel : + 961 4 404304 / 5
Fax : + 961 4 414250
e-mail: info@icon-py.com
Website: www.icon-py.com

Rev #	Last revision titles	Drawn by: dd/mm/yy	Verified by: dd/mm/yy	Approved by: dd/mm/yy	Status
01	Final Design	R.R 31/7/23	R.B 31/7/23	P.Y 31/7/23	X
00	Final Design	R.R 16/6/23	R.B 16/6/23	P.Y 18/6/23	X

Issuer internal approval circuit and revision history

Project
SUFA AT PUBLIC SCHOOLS IN LEBANON

Project Work Package

Issuer
ICON

Phase / Nature
FINAL DESIGN FD

Primary Technical Discipline
ARCHITECTURE A--

Drawing Number and Title
A-202

MENYARAH PUBLIC SCHOOL FOR GIRLS
OUTDOOR CLASSROOM
PROTOTYPE 3 - DETAILS

ARCHITECTURE
FINISH LEVELS -------

Revision Number 01

Review Cycle :

Folio	Format	Scale
	A1	1/20

File spec : ----------

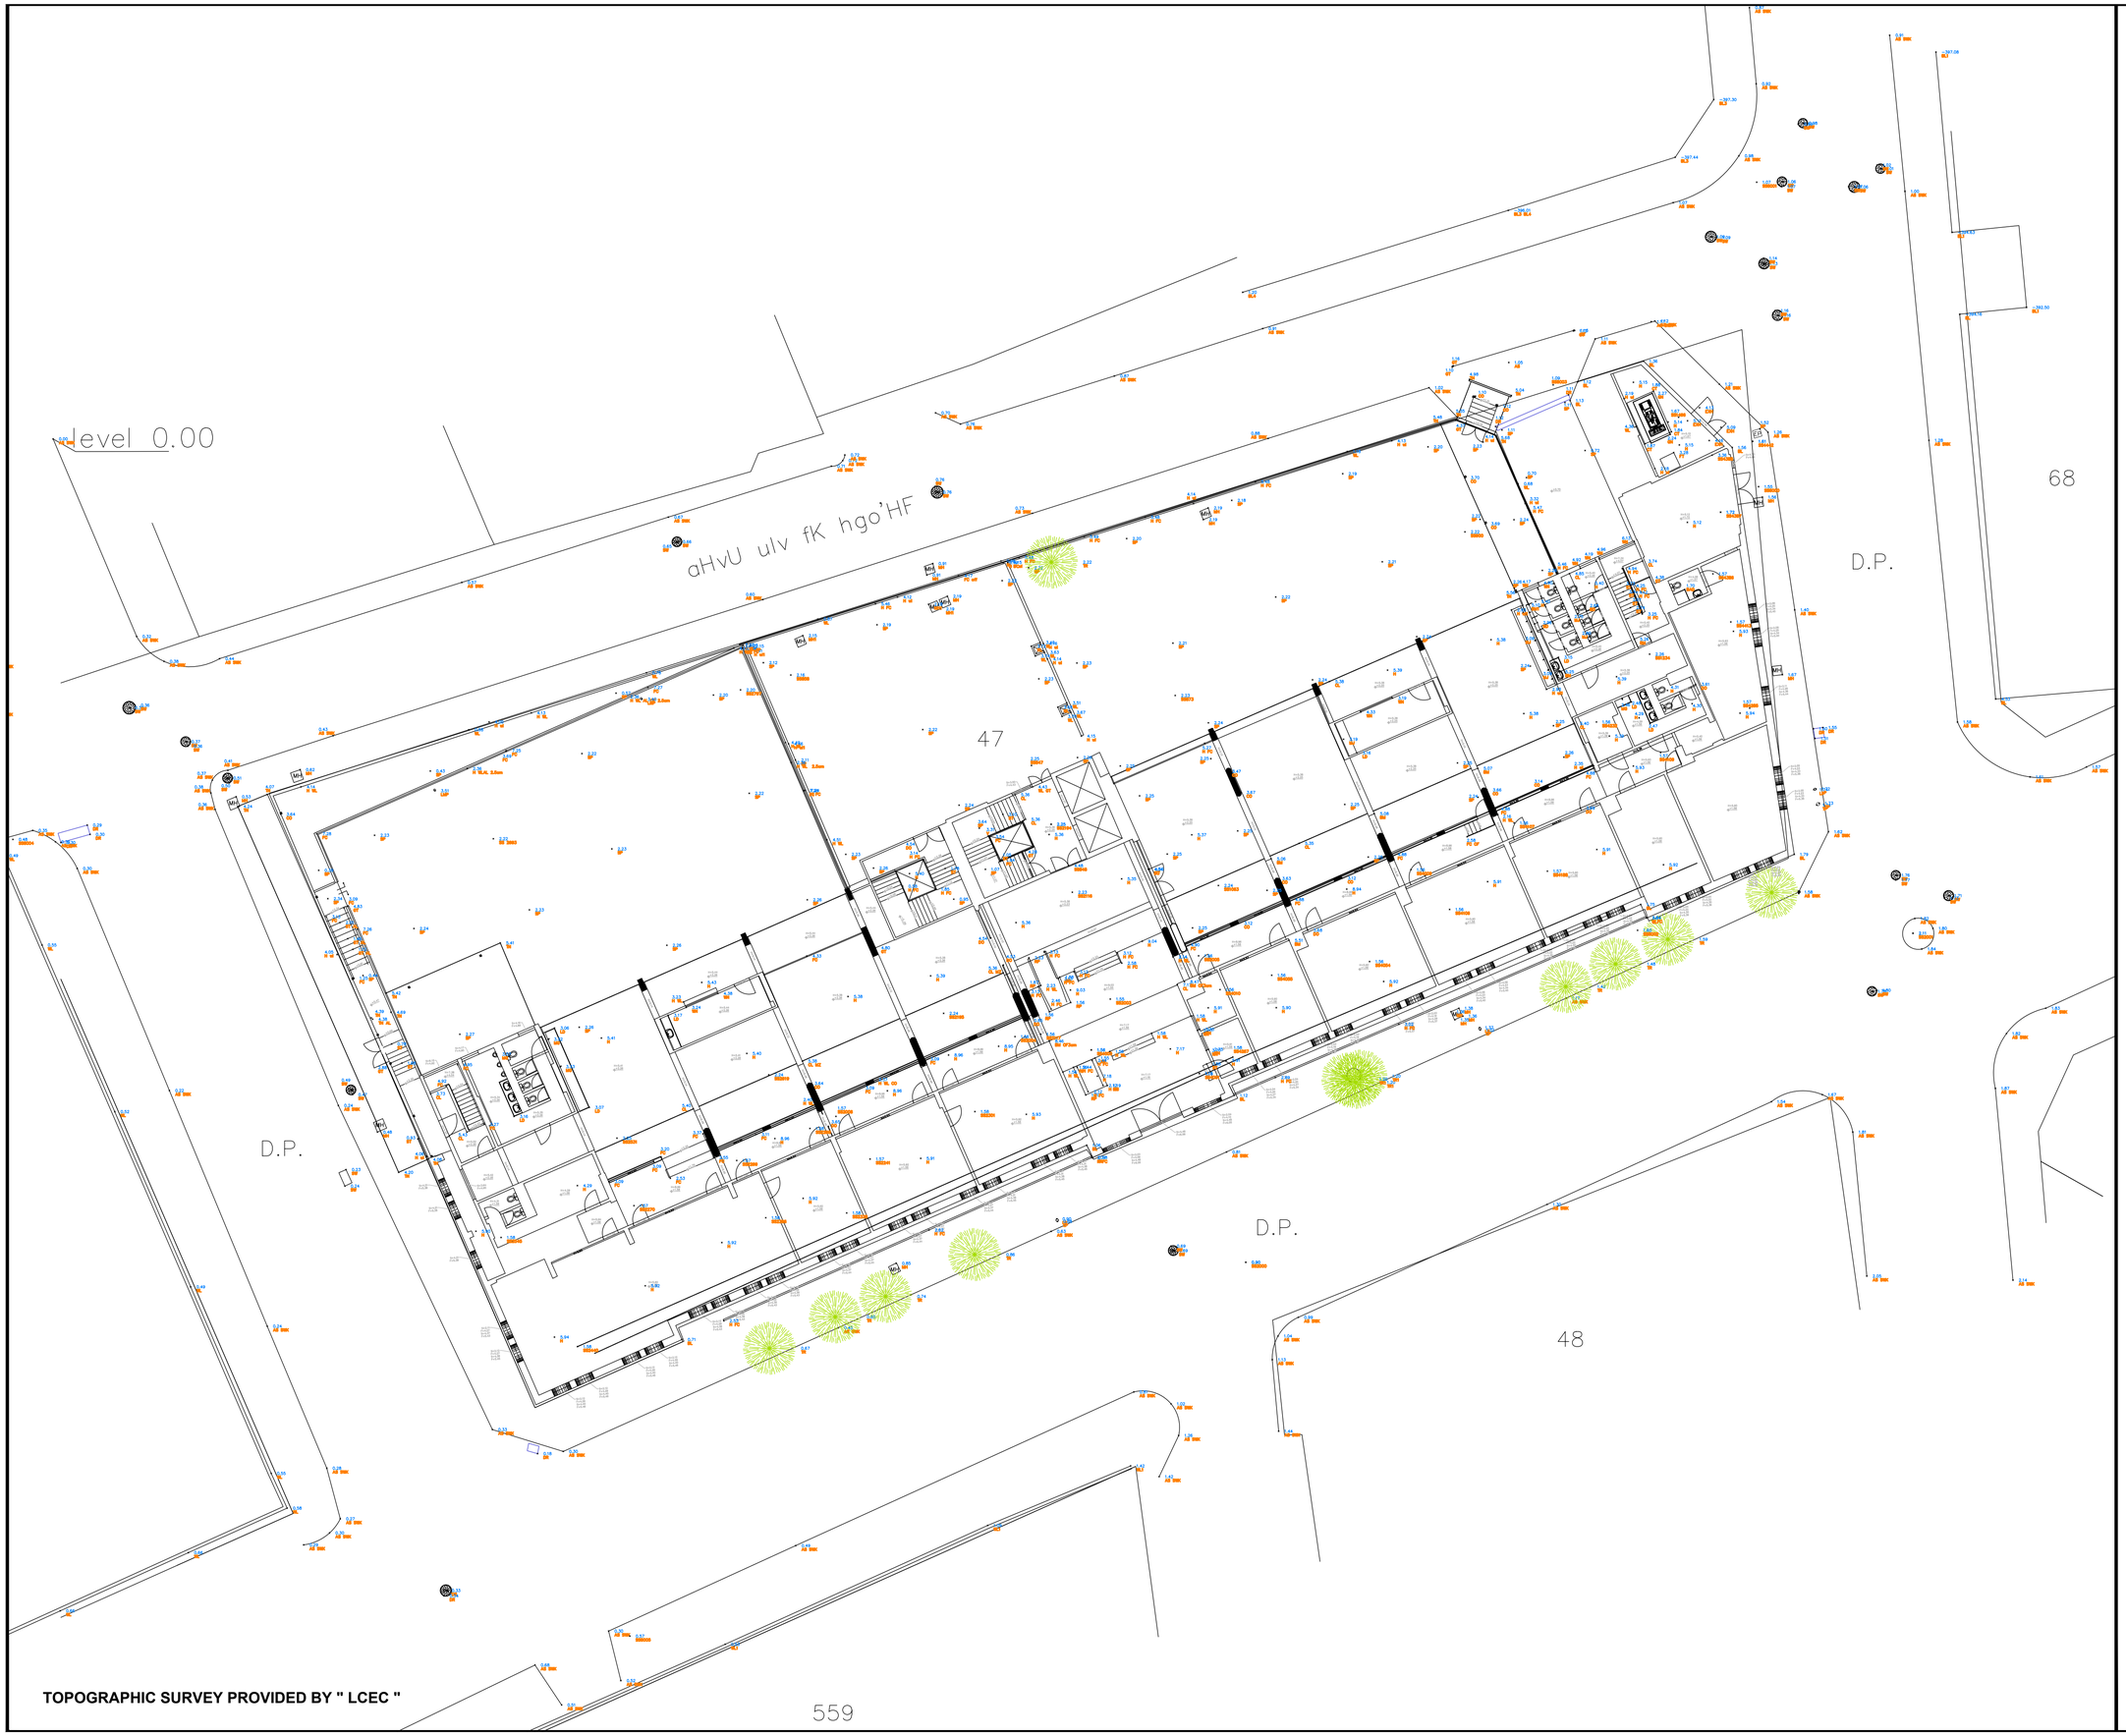

TOPOGRAPHIC SURVEY PROVIDED BY " LCEC "

GENERAL NOTES

1. UNLESS OTHERWISE NOTED, ALL DIMENSIONS ARE IN CENTIMETERS.
2. DO NOT SCALE DRAWINGS, DIMENSIONS GIVEN SHALL GOVERN.
3. CONTRACTOR SHALL SUBMIT SHOP DRAWINGS AND SAMPLES OF ALL MATERIALS & COLORS FOR CLIENT & ARCHITECT APPROVAL.
4. ALL DIMENSIONS MUST BE VERIFIED BY CONTRACTORS BEFORE PREPARATION OF SHOP DRAWINGS.
5. THE ARCHITECT MUST BE INFORMED ABOUT CONTRADICTION OF ANY KIND BEFORE CONSTRUCTION BEGINS.
6. THE CONTRACTOR SHOULD CHECK THE PLOT AND SCHOOL BUILDING SERVICES CONNECTION POINTS, IN PARTICULAR FOR THE RAINWATER HARVESTING TANKS BEFORE INSTALLATION.
7. THE CONTRACTOR SHOULD REFER TO ALL PROTOTYPES DOCUMENTS PROVIDED BY LCEC THAT MUST BE READ IN COORDINATION WITH THE ACRHITECTURAL DRAWINGS.

PROJECT MAIN PARTICIPANTS

german cooperation
DEUTSCHE ZUSAMMENARBEIT

giz Deutsche Gesellschaft für Internationale Zusammenarbeit (GIZ) GmbH

الجمهورية اللبنانية
وزارة التربية والتعليم العالي

CLIENT

LCEC
LEBANESE CENTER FOR ENERGY CONSERVATION
المركز اللبناني لحفظ الطاقة
efficient resources, sustainable achievements

CONSULTANT

INTERNATIONAL CONSULTANT - ICON

ICON INTERNATIONAL CONSULTANT
Beirut- Lebanon
P.O.BOX701, Antelias
Tel : + 961 4 404304 / 5
Fax : + 961 4 414250
e-mail: info@icon-py.com
Website: www.icon-py.com

Rev #	Last revision titles	Drawn by: dd/mm/yy	Verified by: dd/mm/yy	Approved by: dd/mm/yy	Status
01	Final Design	R.R 31/7/23	R.B 31/7/23	P.Y 31/7/23	X
00	Final Design	R.R 16/6/23	R.B 16/6/23	P.Y 18/6/23	X

Issuer internal approval circuit and revision history

Project
SUFA AT PUBLIC SCHOOLS IN LEBANON

Project Work Package

Issuer
ICON

Phase / Nature: FD
FINAL DESIGN

Primary Technical Discipline: A – –
ARCHITECTURE

Drawing Number and Title: A-000
AL JDEIDEH INTERMEDIATE & FARAH ANTOUN PUBLIC SCHOOLS FOR BOYS TRIPOLI - AS BUILT PLAN
ARCHITECTURE
FINISH LEVELS --------

Revision Number: 01

Review Cycle :

Folio	Format	Scale
	A1	1/200

File spec : ----------

LEGEND:

PM 01	KIDS PLAYGROUND MARKING
PM 02	PLAYGROUND MARKING BASKETBALL / FOOTBALL COURT
RH	RAIN WATER HARVESTING
RB	RECYCLE BIN
CB	CONCRETE BENCH
CP	CONCRETE POT
	INDOOR CO-CURRICULAR ACTIVITIES & RESERVATION FOR STORAGE

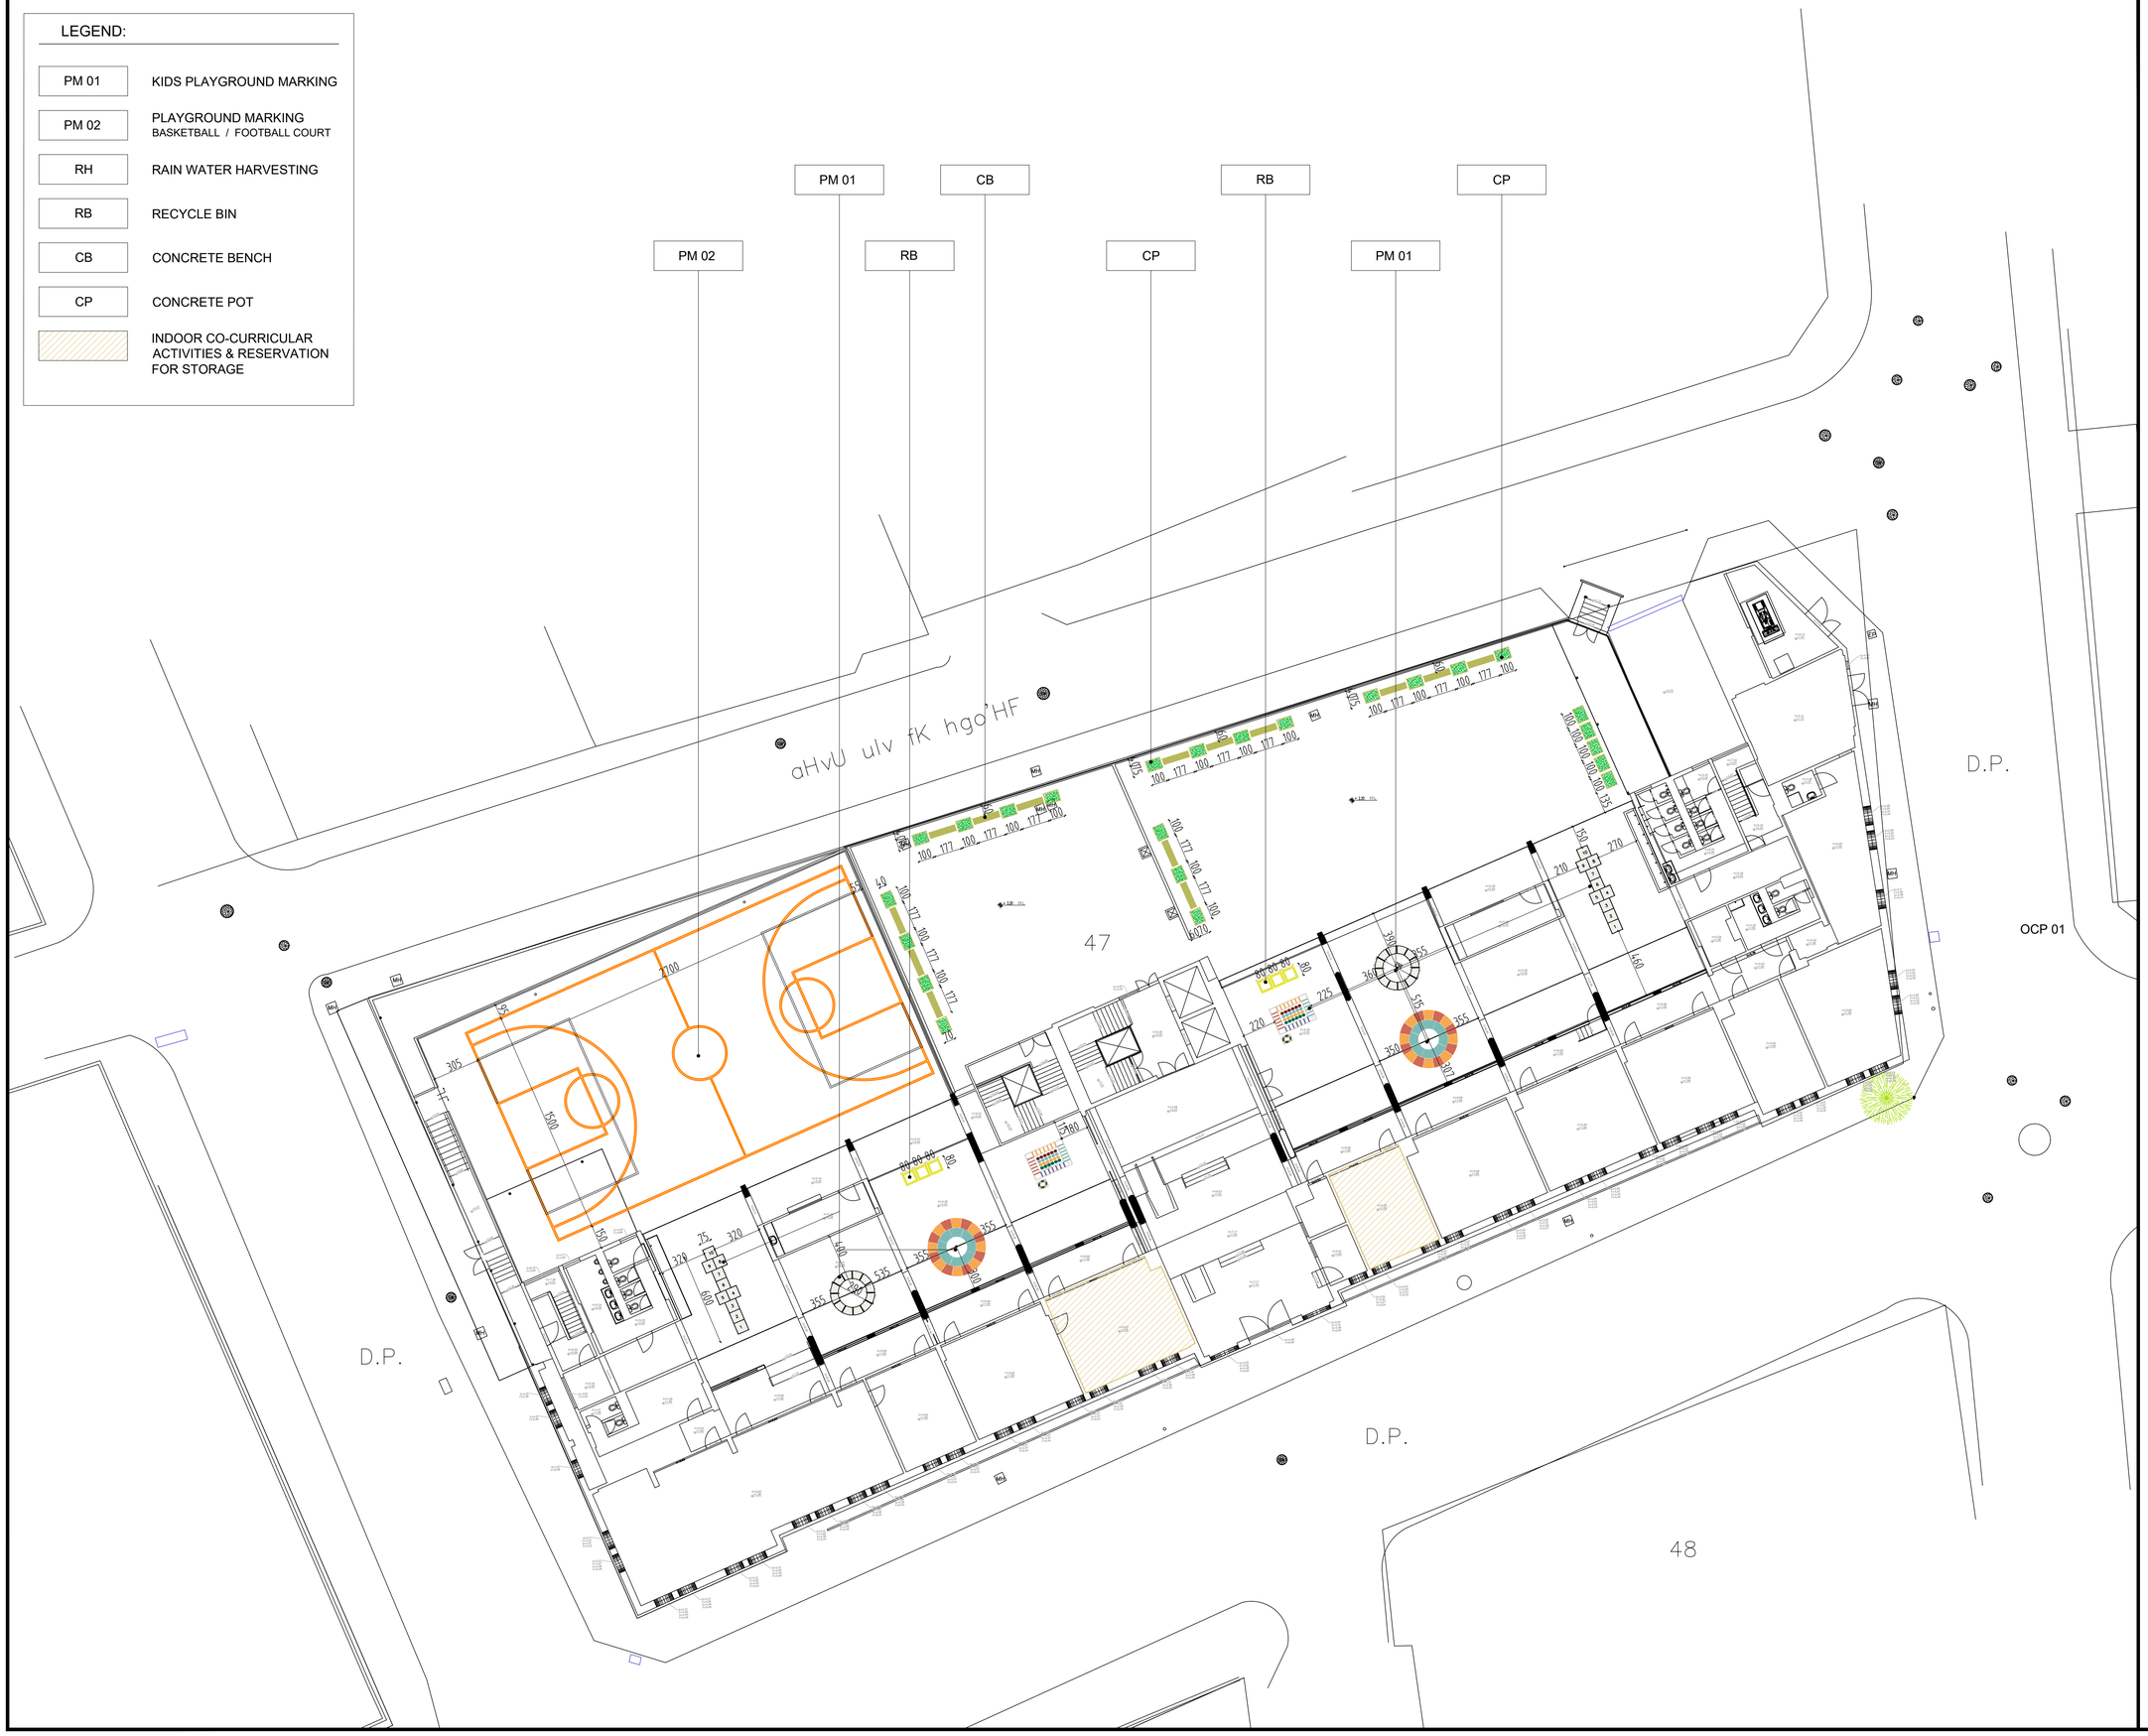

GENERAL NOTES

1. UNLESS OTHERWISE NOTED, ALL DIMENSIONS ARE IN CENTIMETERS.
2. DO NOT SCALE DRAWINGS, DIMENSIONS GIVEN SHALL GOVERN.
3. CONTRACTOR SHALL SUBMIT SHOP DRAWINGS AND SAMPLES OF ALL MATERIALS & COLORS FOR CLIENT & ARCHITECT APPROVAL.
4. ALL DIMENSIONS MUST BE VERIFIED BY CONTRACTORS BEFORE PREPARATION OF SHOP DRAWINGS.
5. THE ARCHITECT MUST BE INFORMED ABOUT CONTRADICTION OF ANY KIND BEFORE CONSTRUCTION BEGINS.
6. THE CONTRACTOR SHOULD CHECK THE PLOT AND SCHOOL BUILDING SERVICES CONNECTION POINTS, IN PARTICULAR FOR THE RAINWATER HARVESTING TANKS BEFORE INSTALLATION.
7. THE CONTRACTOR SHOULD REFER TO ALL PROTOTYPES DOCUMENTS PROVIDED BY LCEC THAT MUST BE READ IN COORDINATION WITH THE ACRHITECTURAL DRAWINGS.

PROJECT MAIN PARTICIPANTS

german cooperation
DEUTSCHE ZUSAMMENARBEIT

giz Deutsche Gesellschaft für Internationale Zusammenarbeit (GIZ) GmbH

الجمهورية اللبنانية
وزارة التربية والتعليم العالي

CLIENT

LCEC
LEBANESE CENTER FOR ENERGY CONSERVATION
المركز اللبناني لدعم الطاقة
efficient resources, sustainable achievements

CONSULTANT

INTERNATIONAL CONSULTANT - ICON

ICON INTERNATIONAL CONSULTANT
Beirut- Lebanon
P.O.BOX701, Antelias
Tel.: + 961 4 404304 / 5
Fax.: + 961 4 414250
e-mail: info@icon-py.com
Website: www.icon-py.com

01	Final Design	R.R 31/7/23	R.B 31/7/23	P.Y 31/7/23	X
00	Final Design	R.R 16/6/23	R.B 16/6/23	P.Y 18/6/23	X
Rev #	Last revision titles	Drawn by: dd/mm/yy	Verified by: dd/mm/yy	Approved by: dd/mm/yy	Status

Issuer internal approval circuit and revision history

Project
SUFA AT PUBLIC SCHOOLS IN LEBANON

Project Work Package

Issuer
ICON

Phase / Nature
FINAL DESIGN FD

Primary Technical Discipline
ARCHITECTURE A– –

Drawing Number and Title
A-101
AL JDEIDEH INTERMEDIATE & FARAH ANTOUN PUBLIC SCHOOLS FOR BOYS TRIPOLI - PLAN
ARCHITECTURE
FINISH LEVELS ---

Revision Number 01

Review Cycle :

Folio	Format	Scale
	A1	1/200

File spec : ---

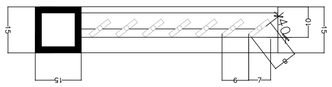

DETAIL 01-A-501
SCALE 1/10

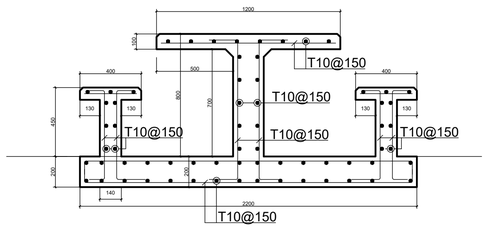

WELL COMPACTED FILL

LEARNING STATION - FIX CONCRETE DETAIL 02-A-501
SCALE 1/20

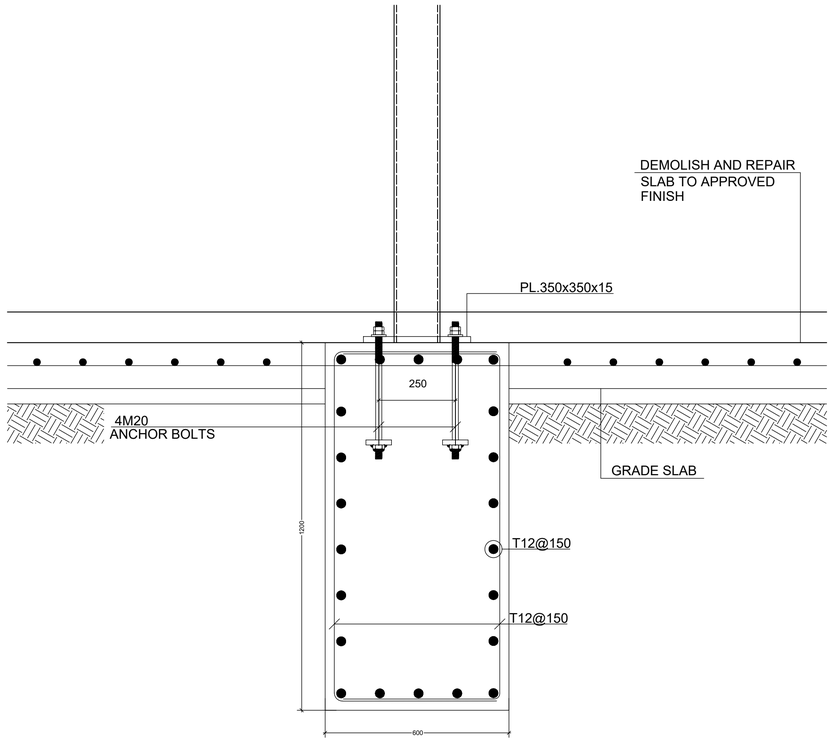

DETAIL 03-A-501
SCALE 1/10

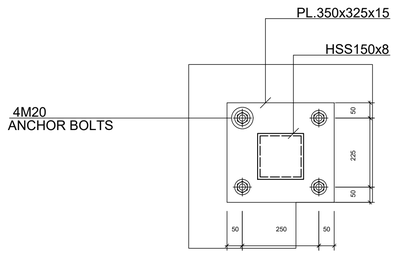

BASE PLATE 04-A-501
SCALE 1/10

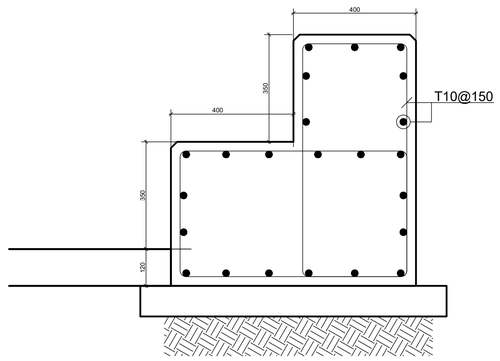

AMPHITHEATER BENCH 05-A-501
SCALE 1/10

GENERAL NOTES

1. UNLESS OTHERWISE NOTED, ALL DIMENSIONS ARE IN CENTIMETERS.
2. DO NOT SCALE DRAWINGS, DIMENSIONS GIVEN SHALL GOVERN.
3. CONTRACTOR SHALL SUBMIT SHOP DRAWINGS AND SAMPLES OF ALL MATERIALS & COLORS FOR CLIENT & ARCHITECT APPROVAL.
4. ALL DIMENSIONS MUST BE VERIFIED BY CONTRACTORS BEFORE PREPARATION OF SHOP DRAWINGS.
5. THE ARCHITECT MUST BE INFORMED ABOUT CONTRADICTION OF ANY KIND BEFORE CONSTRUCTION BEGINS.
6. THE CONTRACTOR SHOULD CHECK THE PLOT AND SCHOOL BUILDING SERVICES CONNECTION POINTS, IN PARTICULAR FOR THE RAINWATER HARVESTING TANKS BEFORE INSTALLATION.
7. THE CONTRACTOR SHOULD REFER TO ALL PROTOTYPES DOCUMENTS PROVIDED BY LCEC THAT MUST BE READ IN COORDINATION WITH THE ACRHITECTURAL DRAWINGS.

PROJECT MAIN PARTICIPANTS

german cooperation
DEUTSCHE ZUSAMMENARBEIT

giz Deutsche Gesellschaft für Internationale Zusammenarbeit (GIZ) GmbH

الجمهورية اللبنانية
وزارة التربية والتعليم العالي

CLIENT

LCEC
LEBANESE CENTER FOR ENERGY CONSERVATION
المركز اللبناني لحفظ الطاقة
efficient resources, sustainable achievements

CONSULTANT

INTERNATIONAL CONSULTANT - ICON

ICON INTERNATIONAL CONSULTANT
Beirut- Lebanon
P.O.BOX701, Antelias
Tel : + 961 4 404304 / 5
Fax : + 961 4 414250
e-mail: info@icon-py.com
Website: www.icon-py.com

Rev #	Last revision titles	Drawn by: dd/mm/yy	Verified by: dd/mm/yy	Approved by: dd/mm/yy	Status
01	Final Design	R.R 31/7/23	R.B 31/7/23	P.Y 31/7/23	X
00	Final Design	R.R 16/6/23	R.B 16/6/23	P.Y 18/6/23	X

Issuer internal approval circuit and revision history

Project
SUFA AT PUBLIC SCHOOLS IN LEBANON

Project Work Package

Issuer
ICON

Phase / Nature
FINAL DESIGN — FD

Primary Technical Discipline
ARCHITECTURE — A--

Drawing Number and Title
A-501
MISCELLANEOUS DETAILS

ARCHITECTURE
FINISH LEVELS -------

Revision Number 01

Review Cycle :

Folio	Format	Scale
	A1	AS SHOWN

File spec : ----------

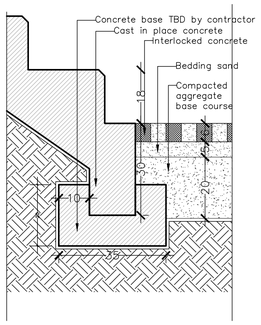

DETAIL 01-A-502

SCALE 1/10

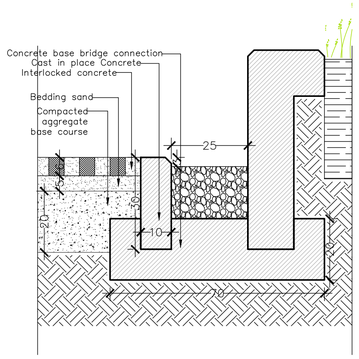

DETAIL 02-A-502

SCALE 1/10

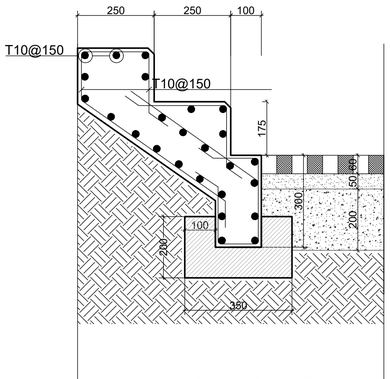

DETAIL 01-A-502

SCALE 1/10

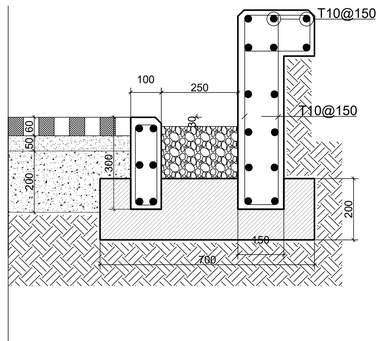

DETAIL 02-A-502

SCALE 1/10

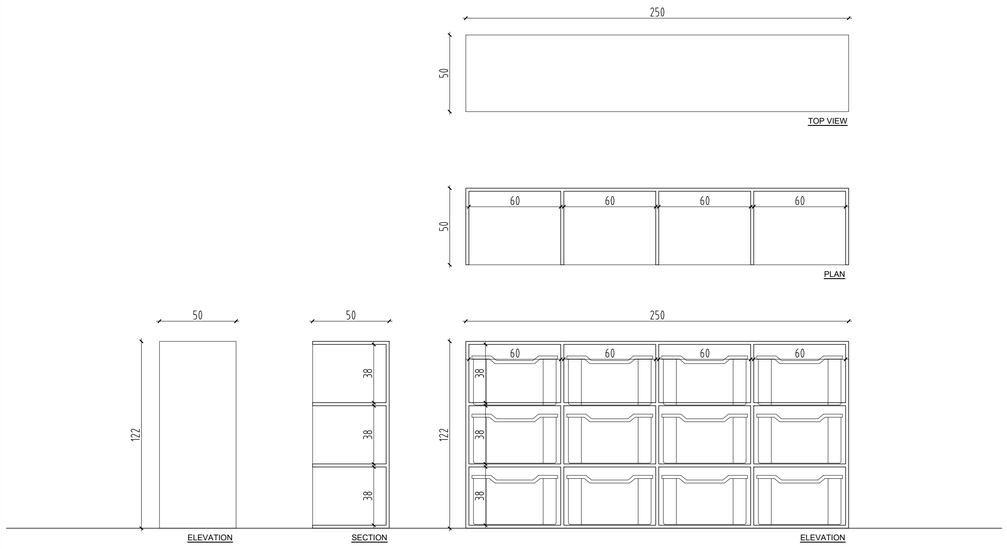

WOODEN UNIT FOR ACTIVITIES STORAGE

SCALE 1/20

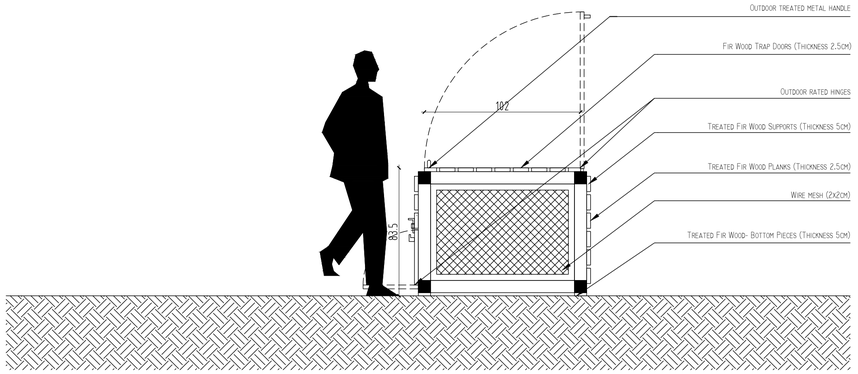

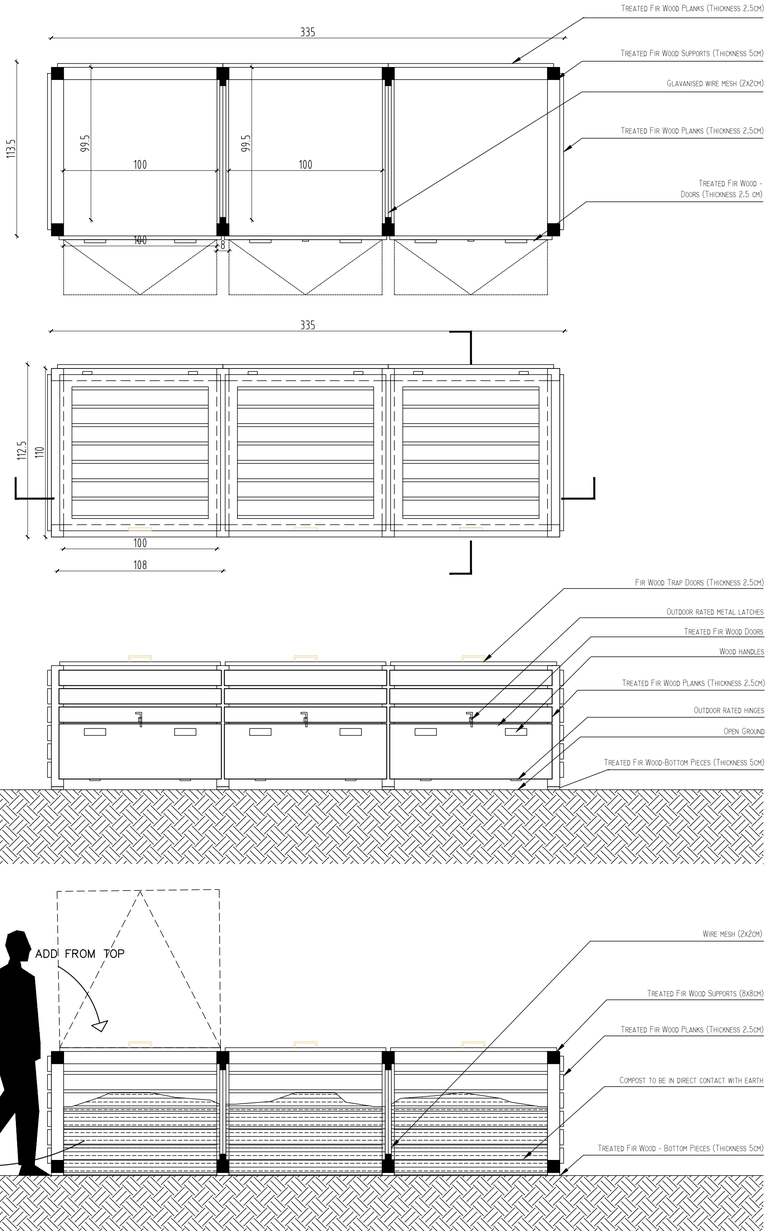

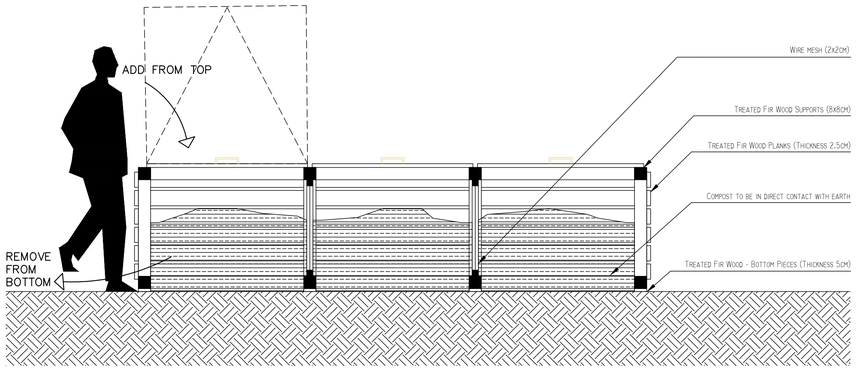

COMPOST STATION PROTOTYPE 03-A-502

SCALE 1/20

GENERAL NOTES

1. UNLESS OTHERWISE NOTED, ALL DIMENSIONS ARE IN CENTIMETERS.
2. DO NOT SCALE DRAWINGS, DIMENSIONS GIVEN SHALL GOVERN.
3. CONTRACTOR SHALL SUBMIT SHOP DRAWINGS AND SAMPLES OF ALL MATERIALS & COLORS FOR CLIENT & ARCHITECT APPROVAL.
4. ALL DIMENSIONS MUST BE VERIFIED BY CONTRACTORS BEFORE PREPARATION OF SHOP DRAWINGS.
5. THE ARCHITECT MUST BE INFORMED ABOUT CONTRADICTION OF ANY KIND BEFORE CONSTRUCTION BEGINS.
6. THE CONTRACTOR SHOULD CHECK THE PLOT AND SCHOOL BUILDING SERVICES CONNECTION POINTS, IN PARTICULAR FOR THE RAINWATER HARVESTING TANKS BEFORE INSTALLATION.
7. THE CONTRACTOR SHOULD REFER TO ALL PROTOTYPES DOCUMENTS PROVIDED BY LCEC THAT MUST BE READ IN COORDINATION WITH THE ACRHITECTURAL DRAWINGS.

PROJECT MAIN PARTICIPANTS

german cooperation
DEUTSCHE ZUSAMMENARBEIT

giz Deutsche Gesellschaft für Internationale Zusammenarbeit (GIZ) GmbH

الجمهورية اللبنانية
وزارة التربية والتعليم العالي

CLIENT

LCEC
LEBANESE CENTER FOR ENERGY CONSERVATION
المركز اللبناني لدعم الطاقة
efficient resources, sustainable achievements

CONSULTANT

INTERNATIONAL CONSULTANT - ICON

ICON INTERNATIONAL CONSULTANT
Beirut- Lebanon
P.O.BOX701, Antelias
Tel : + 961 4 404304 / 5
Fax : + 961 4 414250
e-mail: info@icon-py.com
Website: www.icon-py.com

Rev #	Last revision titles	Drawn by: dd/mm/yy	Verified by: dd/mm/yy	Approved by: dd/mm/yy	Status
01	Final Design	R.R 31/7/23	R.B 31/7/23	P.Y 31/7/23	X
00	Final Design	R.R 16/6/23	R.B 16/6/23	P.Y 18/6/23	X

Issuer internal approval circuit and revision history

Project
SUFA AT PUBLIC SCHOOLS IN LEBANON

Project Work Package

Issuer
ICON

Phase / Nature: FD
FINAL DESIGN

Primary Technical Discipline: A – –
ARCHITECTURE

Drawing Number and Title: A-502
MISCELLANEOUS DETAILS

ARCHITECTURE
FINISH LEVELS ------

Revision Number: 01

Review Cycle :

Folio	Format	Scale
	A1	AS SHOWN

File spec : ----------

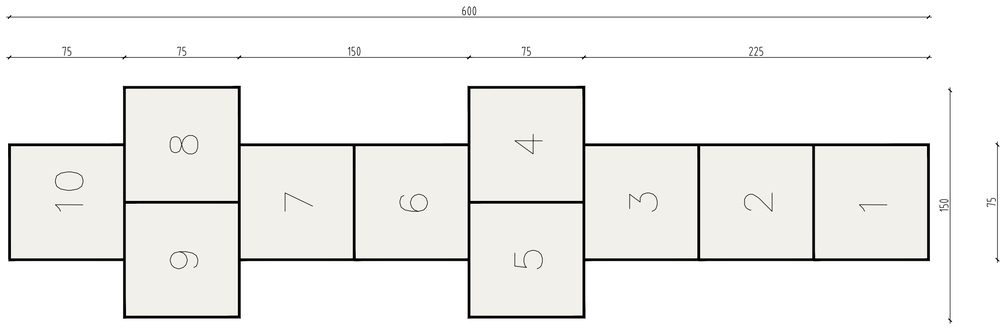

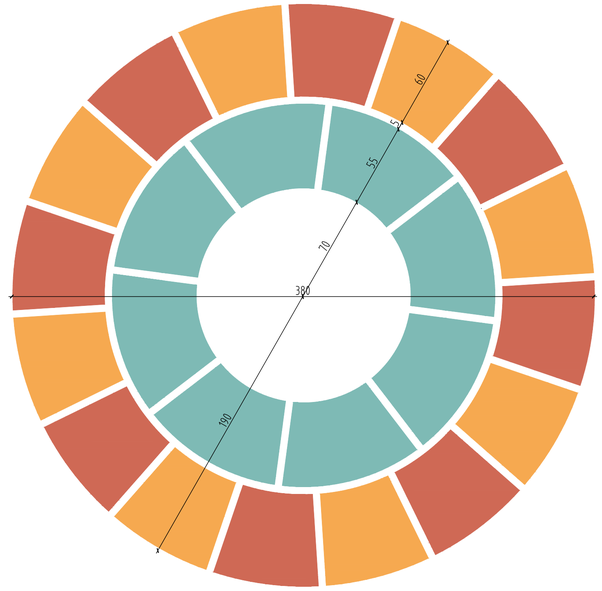

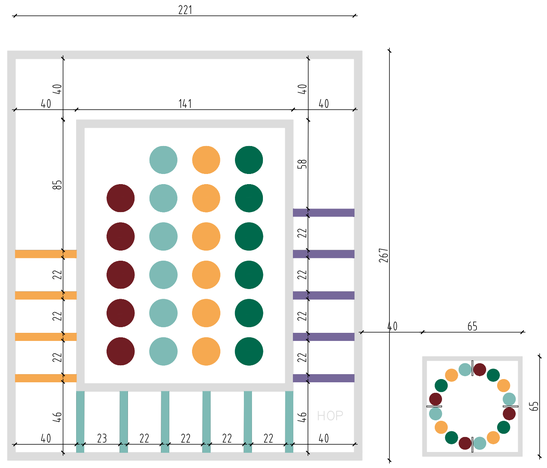

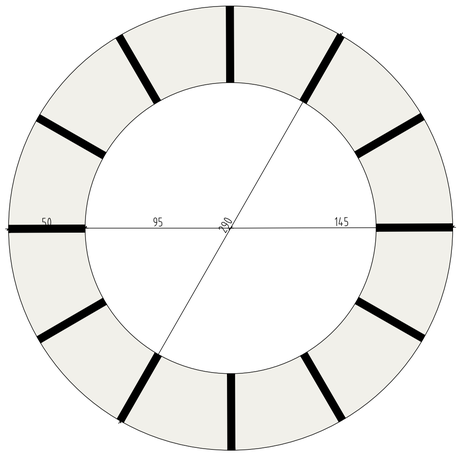

GENERAL NOTES

1. UNLESS OTHERWISE NOTED, ALL DIMENSIONS ARE IN CENTIMETERS.
2. DO NOT SCALE DRAWINGS, DIMENSIONS GIVEN SHALL GOVERN.
3. CONTRACTOR SHALL SUBMIT SHOP DRAWINGS AND SAMPLES OF ALL MATERIALS & COLORS FOR CLIENT & ARCHITECT APPROVAL.
4. ALL DIMENSIONS MUST BE VERIFIED BY CONTRACTORS BEFORE PREPARATION OF SHOP DRAWINGS.
5. THE ARCHITECT MUST BE INFORMED ABOUT CONTRADICTION OF ANY KIND BEFORE CONSTRUCTION BEGINS.
6. THE CONTRACTOR SHOULD CHECK THE PLOT AND SCHOOL BUILDING SERVICES CONNECTION POINTS, IN PARTICULAR FOR THE RAINWATER HARVESTING TANKS BEFORE INSTALLATION.
7. THE CONTRACTOR SHOULD REFER TO ALL PROTOTYPES DOCUMENTS PROVIDED BY LCEC THAT MUST BE READ IN COORDINATION WITH THE ACRHITECTURAL DRAWINGS.

PROJECT MAIN PARTICIPANTS

german cooperation
DEUTSCHE ZUSAMMENARBEIT

giz Deutsche Gesellschaft für Internationale Zusammenarbeit (GIZ) GmbH

الجمهورية اللبنانية
وزارة التربية والتعليم العالي

CLIENT

LCEC
LEBANESE CENTER FOR ENERGY CONSERVATION
المركز اللبناني لدعم الطاقة
efficient resources, sustainable achievements

CONSULTANT

INTERNATIONAL CONSULTANT - ICON

ICON INTERNATIONAL CONSULTANT
Beirut- Lebanon
P.O.BOX701, Antelias
Tel : + 961 4 404304 / 5
Fax : + 961 4 414250
e-mail: info@icon-py.com
Website: www.icon-py.com

Rev #	Last revision titles	Drawn by: dd/mm/yy	Verified by: dd/mm/yy	Approved by: dd/mm/yy	Status
01	Final Design	R.R 31/7/23	R.B 31/7/23	P.Y 31/7/23	X
00	Final Design	R.R 16/6/23	R.B 16/6/23	P.Y 18/6/23	X

Issuer internal approval circuit and revision history

Project ------

SUFA AT PUBLIC SCHOOLS IN LEBANON

Project Work Package

Issuer

ICON

Phase / Nature FD

FINAL DESIGN

Primary Technical Discipline A – –

ARCHITECTURE

Drawing Number and Title A-503

PLAYGROUND MARKINGS PROTOTYPES

ARCHITECTURE

FINISH LEVELS -------

Revision Number 01

Review Cycle :

Folio	Format	Scale
	A1	1/20

File spec : ----------

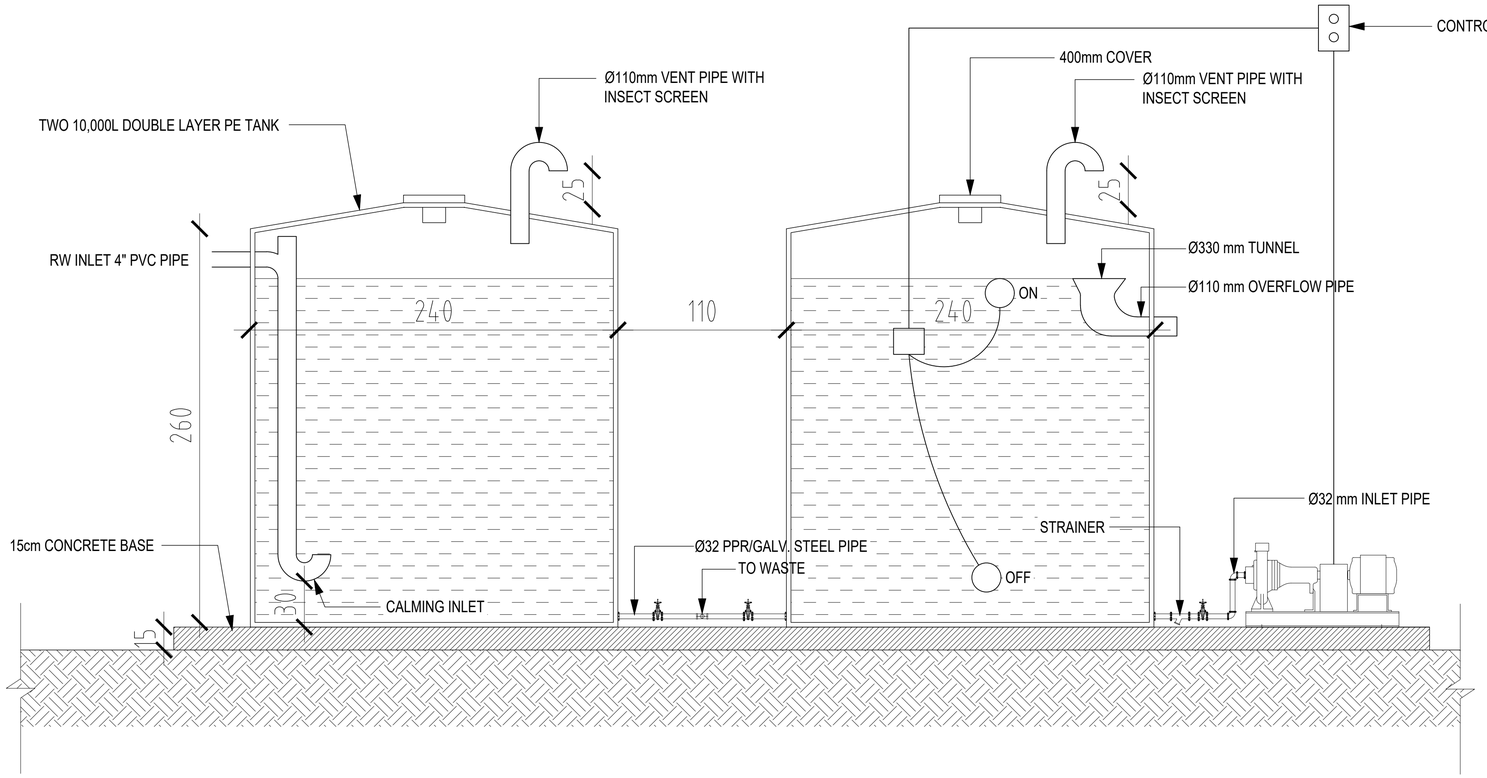

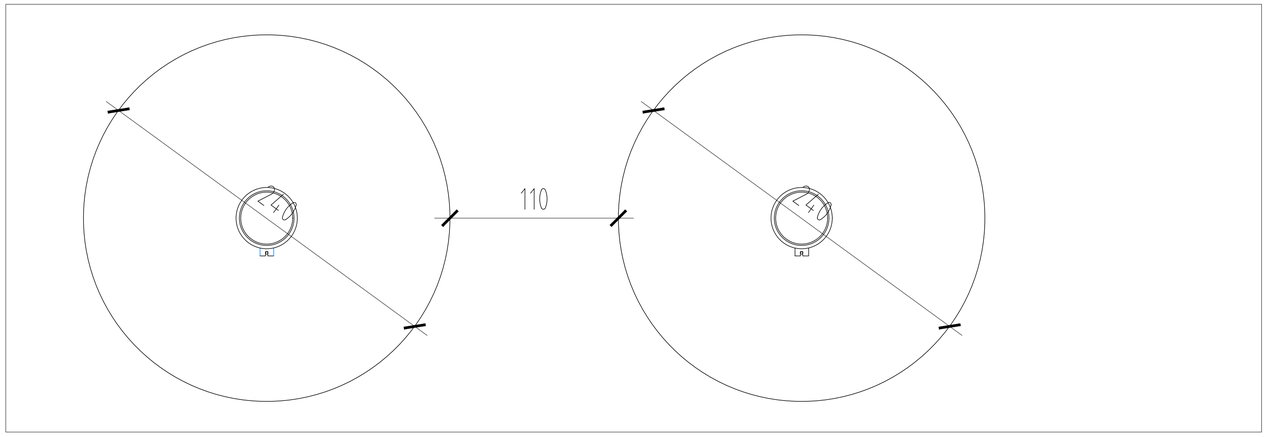

GENERAL NOTES

1. UNLESS OTHERWISE NOTED, ALL DIMENSIONS ARE IN CENTIMETERS.
2. DO NOT SCALE DRAWINGS, DIMENSIONS GIVEN SHALL GOVERN.
3. CONTRACTOR SHALL SUBMIT SHOP DRAWINGS AND SAMPLES OF ALL MATERIALS & COLORS FOR CLIENT & ARCHITECT APPROVAL.
4. ALL DIMENSIONS MUST BE VERIFIED BY CONTRACTORS BEFORE PREPARATION OF SHOP DRAWINGS.
5. THE ARCHITECT MUST BE INFORMED ABOUT CONTRADICTION OF ANY KIND BEFORE CONSTRUCTION BEGINS.
6. THE CONTRACTOR SHOULD CHECK THE PLOT AND SCHOOL BUILDING SERVICES CONNECTION POINTS, IN PARTICULAR FOR THE RAINWATER HARVESTING TANKS BEFORE INSTALLATION.
7. THE CONTRACTOR SHOULD REFER TO ALL PROTOTYPES DOCUMENTS PROVIDED BY LCEC THAT MUST BE READ IN COORDINATION WITH THE ACRHITECTURAL DRAWINGS.

PROJECT MAIN PARTICIPANTS

german cooperation
DEUTSCHE ZUSAMMENARBEIT

giz Deutsche Gesellschaft für Internationale Zusammenarbeit (GIZ) GmbH

الجمهورية اللبنانية
وزارة التربية والتعليم العالي

CLIENT

LCEC
LEBANESE CENTER FOR ENERGY CONSERVATION
efficient resources, sustainable achievements

CONSULTANT

INTERNATIONAL CONSULTANT - ICON

ICON INTERNATIONAL CONSULTANT
Beirut- Lebanon
P.O.BOX701, Antelias
Tel : + 961 4 404304 / 5
Fax : + 961 4 414250
e-mail: info@icon-py.com
Website: www.icon-py.com

Rev #	Last revision titles	Drawn by: dd/mm/yy	Verified by: dd/mm/yy	Approved by: dd/mm/yy	Status
01	Final Design	R.R 31/7/23	R.B 31/7/23	P.Y 31/7/23	X
00	Final Design	R.R 16/6/23	R.B 16/6/23	P.Y 18/6/23	X

Issuer internal approval circuit and revision history

Project ------
SUFA AT PUBLIC SCHOOLS IN LEBANON
Project Work Package

Issuer
ICON
Phase / Nature FD
FINAL DESIGN
Primary Technical Discipline A--
ARCHITECTURE
Drawing Number and Title A-504
RAINWATER HARVESTING TANKS
ARCHITECTURE
FINISH LEVELS -------
Revision Number 01

Review Cycle :

Folio	Format	Scale
	A1	1/20

File spec : ----------